VILLAGE OF DOWNERS GROVE
Report for the Village
1/12/2021

SUBJECT:	SUBMITTED BY:
Belmont Bible Church, 5416, 5418, 5430 Belmont Road, and 2097 Inverness Avenue – Annexation, Zoning Ordinance Map Amendment and Special Use	Stan Popovich, AICP Director of Community Development

SYNOPSIS

The petitioner is requesting approval of the following items:

1. Annexation of three lots located at of 5430 Belmont Avenue and 2097 Inverness Avenue;
2. Zoning Ordinance Map Amendment to rezone the properties from B-2, General Retail Business, and R-1, Residential Detached House 1 to INP-1, Neighborhood-Scale Institutional and Public District; and
3. Special Use for religious assembly and private school use.

STRATEGIC PLAN ALIGNMENT

The goals for 2019-2021 include *Exceptional Municipal Services*.

FISCAL IMPACT

UPDATE & RECOMMENDATION

This item was discussed at the January 5, 2020 Village Council meeting. At the meeting Council posed the following questions:

1. Condition on native trees: *A condition requiring the planting of native species parkway trees has been added to the Special Use ordinance.*

2. The change in impervious area: *The impervious area of the entire site will be decreasing by 1,345 square feet. This is due to the parking lot being constructed of permeable pavers and the footprint of the proposed building being smaller than the current impervious area on the site.*

3. Condition of the existing parkway tree: *The honeylocust tree on Inverness is in poor and deteriorating condition. Over the past several years, there has been significant dead wood pruned, and the tree has a large wound up the north side of the trunk.*

4. More information on Phase 2 of the project: *The petitioner intends to rough-in the second floor during the initial construction phase with plans to occupy the space within 1-2 years after the initial occupancy of the building. Response is attached.*

5. The issue of trees surrounded sidewalks: *In places where sidewalks have been curved around trees that are no longer present, the Village typically does not remove and replace the sidewalk to straighten it. Historically, the Village has done this only where the sidewalk otherwise needed to be replaced due to its condition, without significant impact to grading or drainage.*

Staff recommends approval on the January 12, 2020 Active Agenda.

N/A

Parkway Tree Removal

Further discussed under "Public Comment", prior to the Plan Commission meeting, staff did receive communication from a resident who was concerned about the removal of a honey locust tree located in the Village's Inverness Avenue right-of-way. The petitioner provided two additional concept site plans showing how the site could be developed if the honey locust tree remains. In both concept site plans, the petitioner thinks that the tree will not survive because of the impact of the right-of-way and parking lot improvements on the tree's root system. The Village forester concurs with this opinion.

- Concept 1 - This concept relocates the sidewalk south of the tree, while maintaining the 24 foot wide parking lot drive aisle to allow full circulation around the building. Five parking spaces would be lost.

- Concept 2 - This concept removes the 24 foot drive aisle and all parking spaces north of the building. This will result in a loss of nine parking spaces and full circulation around the building will not be maintained.

The petitioner prefers to remove the tree and construct the project as shown on the original site plan. The petitioner will be required to plant 12 new parkway trees, with an initial 2.5 inch caliper, and pay approximately $4,000 for the cost of the existing tree, per Village Code.

BACKGROUND

The subject property is located at the southwest corner of the intersection of Belmont Road and Inverness Avenue and consists of five lots. Two lots, 5416 and 5418 Belmont Road, are within the Village and are currently zoned B-2, General Retail Business. The other three lots, 5430 Belmont Road and 2097 Inverness Avenue, are unincorporated, and are classified as R-4 Single Family in DuPage County. The incorporated areas are vacant open land, while the unincorporated areas include a vacant house, vacant open land and the existing church. The incorporated parcels were annexed into the Village and rezoned to the B-2 Zoning District in 2008.

The owner of the subject property has petitioned the Village for a voluntary annexation of the subject property which is contiguous and located within the Village's planning boundary. A plat of annexation has been prepared. The proper notices were sent to the Lisle-Woodridge Fire Protection District, Lisle Township and DuPage County on December 10, 2020.

The petitioner is proposing to demolish the existing structures and build a new church and school building. The new building would be oriented north-south and be located along the western side of the property. The construction of the two-story, 32,574 square-foot building will be phased. The first phase will include the 22,574 square-foot first floor, consisting of religious assembly space, administrative offices and preschool classrooms, in addition to an empty 10,000 square-foot second story. The second story will be built out at a later date to add elementary and high school classrooms, additional preschool classrooms, and more offices as necessary.

The petitioner is proposing to annex the unincorporated properties into the Village and rezone the entire property to the INP-1, Neighborhood Scale Institutional and Public District. The INP-1 District designation is intended for small, institutional scale developments that abut residentially zoned properties. Religious assembly and school uses are Special Uses in the INP-1 zoning district.

Compliance with the Comprehensive Plan

The Comprehensive Plans' Future Land Use Map designates a majority of this property as Low Intensity Office, with the western side of the subject property as Multi-Family. Low intensity office uses include uses that are sensitive to their context in terms of scale, height, setback and building materials. The two-story proposed church and school are sensitive to their context.

The Comprehensive Plan has identified this site as a Catalyst Site within the Belmont/Ellsworth Industrial Park and recognizes that this site is currently underutilized. The Plan notes a new retail, office or multi-family use along Belmont Road would provide a transitional use between industrial areas to the north and the multi-family area to the south. While

not an office or retail use, the church and school can function as a buffer between more intensive industrial uses to the north and less intense residential to the south. The church and school are an institutional use, which is generally defined as public and semi-private facilities that service the community. The proposal meets several goals of the Comprehensive Plan including:

- Develops an underutilized site.
- Provides an appropriate transitional use between the industrial area to the north and the multi-family area to the south.
- Modernizes an institutional use that can replenish, rejuvenate and spur reinvestment.
- Continues support of the operation and improvement of private schools without negative impact including traffic activity.

Compliance with the Zoning Ordinance

The parcels at 5416 and 5418 Belmont are currently zoned B-2, and the remaining properties, 5430 Belmont and 2097 Inverness, are unincorporated R-4 residential (DuPage County). Once annexed, the unincorporated R-4 parcels will automatically assume the R-1, Residential Detached Zoning District. The petitioner is proposing to rezone all properties to the INP-1 District in order to apply for a Special Use for religious assembly and private school use into an appropriate zoning classification.

Per Section 28.4.020.B.3 of the Zoning Ordinance, all future buildings and structures in the INP-1 district shall follow the setbacks of the most restrictive abutting zoning district. The R-5A, Residential Attached zoning designation is the most restrictive abutting district. Special street setbacks for parking in regards to an existing religious assembly use also apply. As noted in the attached Plan Commission Staff Report, the proposed building and improvements will meet the requirements of the INP-1 zoning district.

Public Comment

Per the Zoning Ordinance requirements, the petitioner held an in-person and zoom neighborhood meeting on November 30, 2020. The summary of this meeting is included within the staff report.

An essential Plan Commission meeting was held on December 7, 2020 with participation through an in-person meeting and via Zoom. The meeting was also televised on DGTV6. Notice was provided to all property owners 250 feet or less from the property in addition to posting the public hearing notice sign and publishing the legal notice in the *Enterprise Newspapers, Inc., (The Bugle).* The notice also provided guidance on how to participate in the Zoom meeting.

As noted above, prior to the Plan Commission meeting, staff did receive communication from a resident who was concerned about the removal of a honey locust tree located in the Village's Inverness Avenue right-of-way and that the proposed Japanese Elm trees are not a native tree species. At the Plan Commission hearing the petitioner responded that the honey locust tree will be removed to accommodate right-of-way and site improvements. Specifically the current sidewalk will be removed and reconstructed, which necessitates removal of the tree. Additionally, 12 parkway trees will be provided as part of the redevelopment of the site. Although Japanese Elm trees are on the approved planting list for the Village, the petitioner also committed to working with staff to identify parkway trees that are native to the area.

Three members of the public provided comments at the Plan Commission meeting and were generally supportive of the petition. Clarification questions on the building setback, the parking drive aisle and trash enclosures were asked by adjacent property owners and the petitioner provided the answers during the meeting.

ATTACHMENTS

Aerial Map
Annexation Ordinance
Map Amendment Ordinance
Special Use Ordinance

Staff Report with attachments dated December 7, 2020
Draft Minutes of the Plan Commission Hearing dated December 7, 2020
Parking lot and parkway tree concept drawings
Petitioner response on Phase 2

VILLAGE OF DOWNERS GROVE

COUNCIL ACTION SUMMARY

INITIATED: Village Manager (Name) **DATE:** January 12, 2021

RECOMMENDATION FROM: Plan Commission (Board or Department) **FILE REF:** 20-PLC-0014

NATURE OF ACTION:

X Ordinance

__ Resolution

__ Motion

__ Other

STEPS NEEDED TO IMPLEMENT ACTION:

Motion to Adopt "AN ORDINANCE REZONING CERTAIN PROPERTY LOCATED AT 5416, 5418, 5430 BELMONT ROAD AND 2097 INVERNESS AVENUE", as presented.

SUMMARY OF ITEM:

Adoption of the attached ordinance shall rezone 5416, 5418, 5430 Belmont Road and 2097 Inverness Avenue from B-2, General Retail Business and R-1, Residential Detached House 1 to INP-1, Neighborhood-Scale Institutional and Public District.

RECORD OF ACTION TAKEN:

_____

_____

_____

ORDINANCE NO. _____

AN ORDINANCE REZONING CERTAIN PROPERTY LOCATED AT 5416, 5418, 5430 BELMONT ROAD AND 2097 INVERNESS AVENUE

WHEREAS, the real estate located at 5416, 5418, 5430 Belmont Road and 2097 Inverness Avenue, at the southwest corner of Inverness Avenue and Belmont Road, hereinafter described has been classified as "B-2, General Retail Business", and "R-1, Residential Detached House 1", under the Zoning Ordinance of the Village of Downers Grove; and

WHEREAS, the owner or owners of said real estate have requested that such property be rezoned as hereinafter provided; and

WHEREAS, such petition was referred to the Plan Commission of the Village of Downers Grove, and said Plan Commission has given the required public notice, has conducted a public hearing respecting said petition on December 7, 2020 and has made its findings and recommendations respecting said requested rezoning in accordance with the statutes of the State of Illinois and the ordinances of the Village of Downers Grove; and

WHEREAS, making due allowance for existing conditions, the conservation of property values, the development of the property in conformance to the official Comprehensive Plan of the Village of Downers Grove, and the current uses of the property affected, the Council has determined that the proposed rezoning is for the public good.

NOW, THEREFORE, BE IT ORDAINED by the Council of the Village of Downers Grove, in DuPage County, Illinois, as follows:

SECTION 1. The Zoning Map of the Village, pursuant to Section 28.12.030 of the Downers Grove Municipal Code, is hereby further amended by rezoning to "INP-1, Neighborhood-Scale Institutional and Public District" the zoning classification of the following described real estate, to wit:

LOTS 1 AND 2 IN STEVENS BELMONT OFFICE SUBDIVISION, BEING A RESUBDIVISION OF LOT 1, LOT 2, AND LOT 3, IN CARLSON'S RESUBDIVISION OF LOT 24 IN ARTHUR T. McINTOSH'S BELMONT FARMS, BEING A SUBDIVISION IN THE SOUTHWEST QUARTER OF SECTION 7, TOWNSHIP 38 NORTH, RANGE 11, EAST OF THE THIRD PRINCIPAL MERIDIAN, THE SOUTHEAST QUARTER OF SECTION 12, TOWNSHIP 38 NORTH, RANGE 10, EAST OF THE THIRD PRINCIPAL MERIDIAN, AND THE NORTHEAST QUARTER OF SECTION 13, TOWNSHIP 38 NORTH, RANGE 10, EAST OF THE THIRD PRINCIPAL MERIDIAN, ACCORDING TO THE PLAT OF SAID CARLSON'S RESUBDIVISION RECORDED JULY 17, 1950 AS DOCUMENT 598421 CERTIFICATE OF CORRECTION RECORDED FEBRUARY 23, 1954 AS DOCUMENT 70856 AND DOCUMENT NO. 08-131545, IN DUPAGE COUNTY, ILLINOIS.

AND ALSO:
LOT 4 IN CARLSON'S RESUBDIVISION, IN THE SOUTHEAST QUARTER OF SECTION 12, TOWNSHIP 38 NORTH, RANGE 10, EAST OF THE THIRD PRINCIPAL MERIDIAN IN DUPAGE COUNTY, ILLINOIS.

AND ALSO:
LOT 1 AND LOT 2 IN RICHARD E. CARLSON'S RESUBDIVISION OF PART OF LOT 5 OF CARLSON'S RESUBDIVISION OF LOT 24 OF ARTHUR T. MCINTOSH AND COMPANY'S

BELMONT FARMS, BEING A SUBDIVISION IN THE SOUTHWEST QUARTER OF SECTION 7, TOWNSHIP 38 NORTH, RANGE 11, EAST OF THE THIRD PRINCIPAL MERIDIAN, THE SOUTHEAST QUARTER OF SECTION 12, TOWNSHIP 38 NORTH, RANGE 10, EAST OF THE THIRD PRINCIPAL MERIDIAN, AND THE NORTHEAST QUARTER OF SECTION 13, TOWNSHIP 38 NORTH, RANGE 10, EAST OF THE THIRD PRINCIPAL MERIDIAN, ACCORDING TO THE PLAT OF RICHARD E. CARLSON'S RESUBDIVISION OF PART OF LOT 5, AFORESAID RECORDED FEBRUARY 10, 1953 AS DOCUMENT 673822, IN DUPAGE COUNTY, ILLINOIS.

Commonly known as: 5416, 5418, 5430 Belmont Road and 2097 Inverness Avenue, Downers Grove, IL 60515 (PINs 08-12-411-010, -011, -015, -030 & -031)

SECTION 2. The official zoning map shall be amended to reflect the change in zoning classification effected by Section 1 of this ordinance, subject to the following conditions:

1. Any changes to the conditions represented by the Petitioner as the basis for this petition, whether those changes occur prior to or after Village approval, shall be promptly reported to the Village. The Village reserves the right to re-open its review process upon receipt of such information; and

2. It is the Petitioner's obligation to maintain compliance with all applicable Federal, State, County and Village laws, ordinances, regulations, and policies.


SECTION 3. All ordinances or parts of ordinances in conflict with the provisions of this ordinance are hereby repealed.

SECTION 4. This ordinance shall be in full force and effect from and after its passage and publication in pamphlet form as provided by law.

_____
Mayor

Passed:
Published:
Attest: _____
Village Clerk

1\mw\ord.21\5430-Belmont-20-PLC-0014

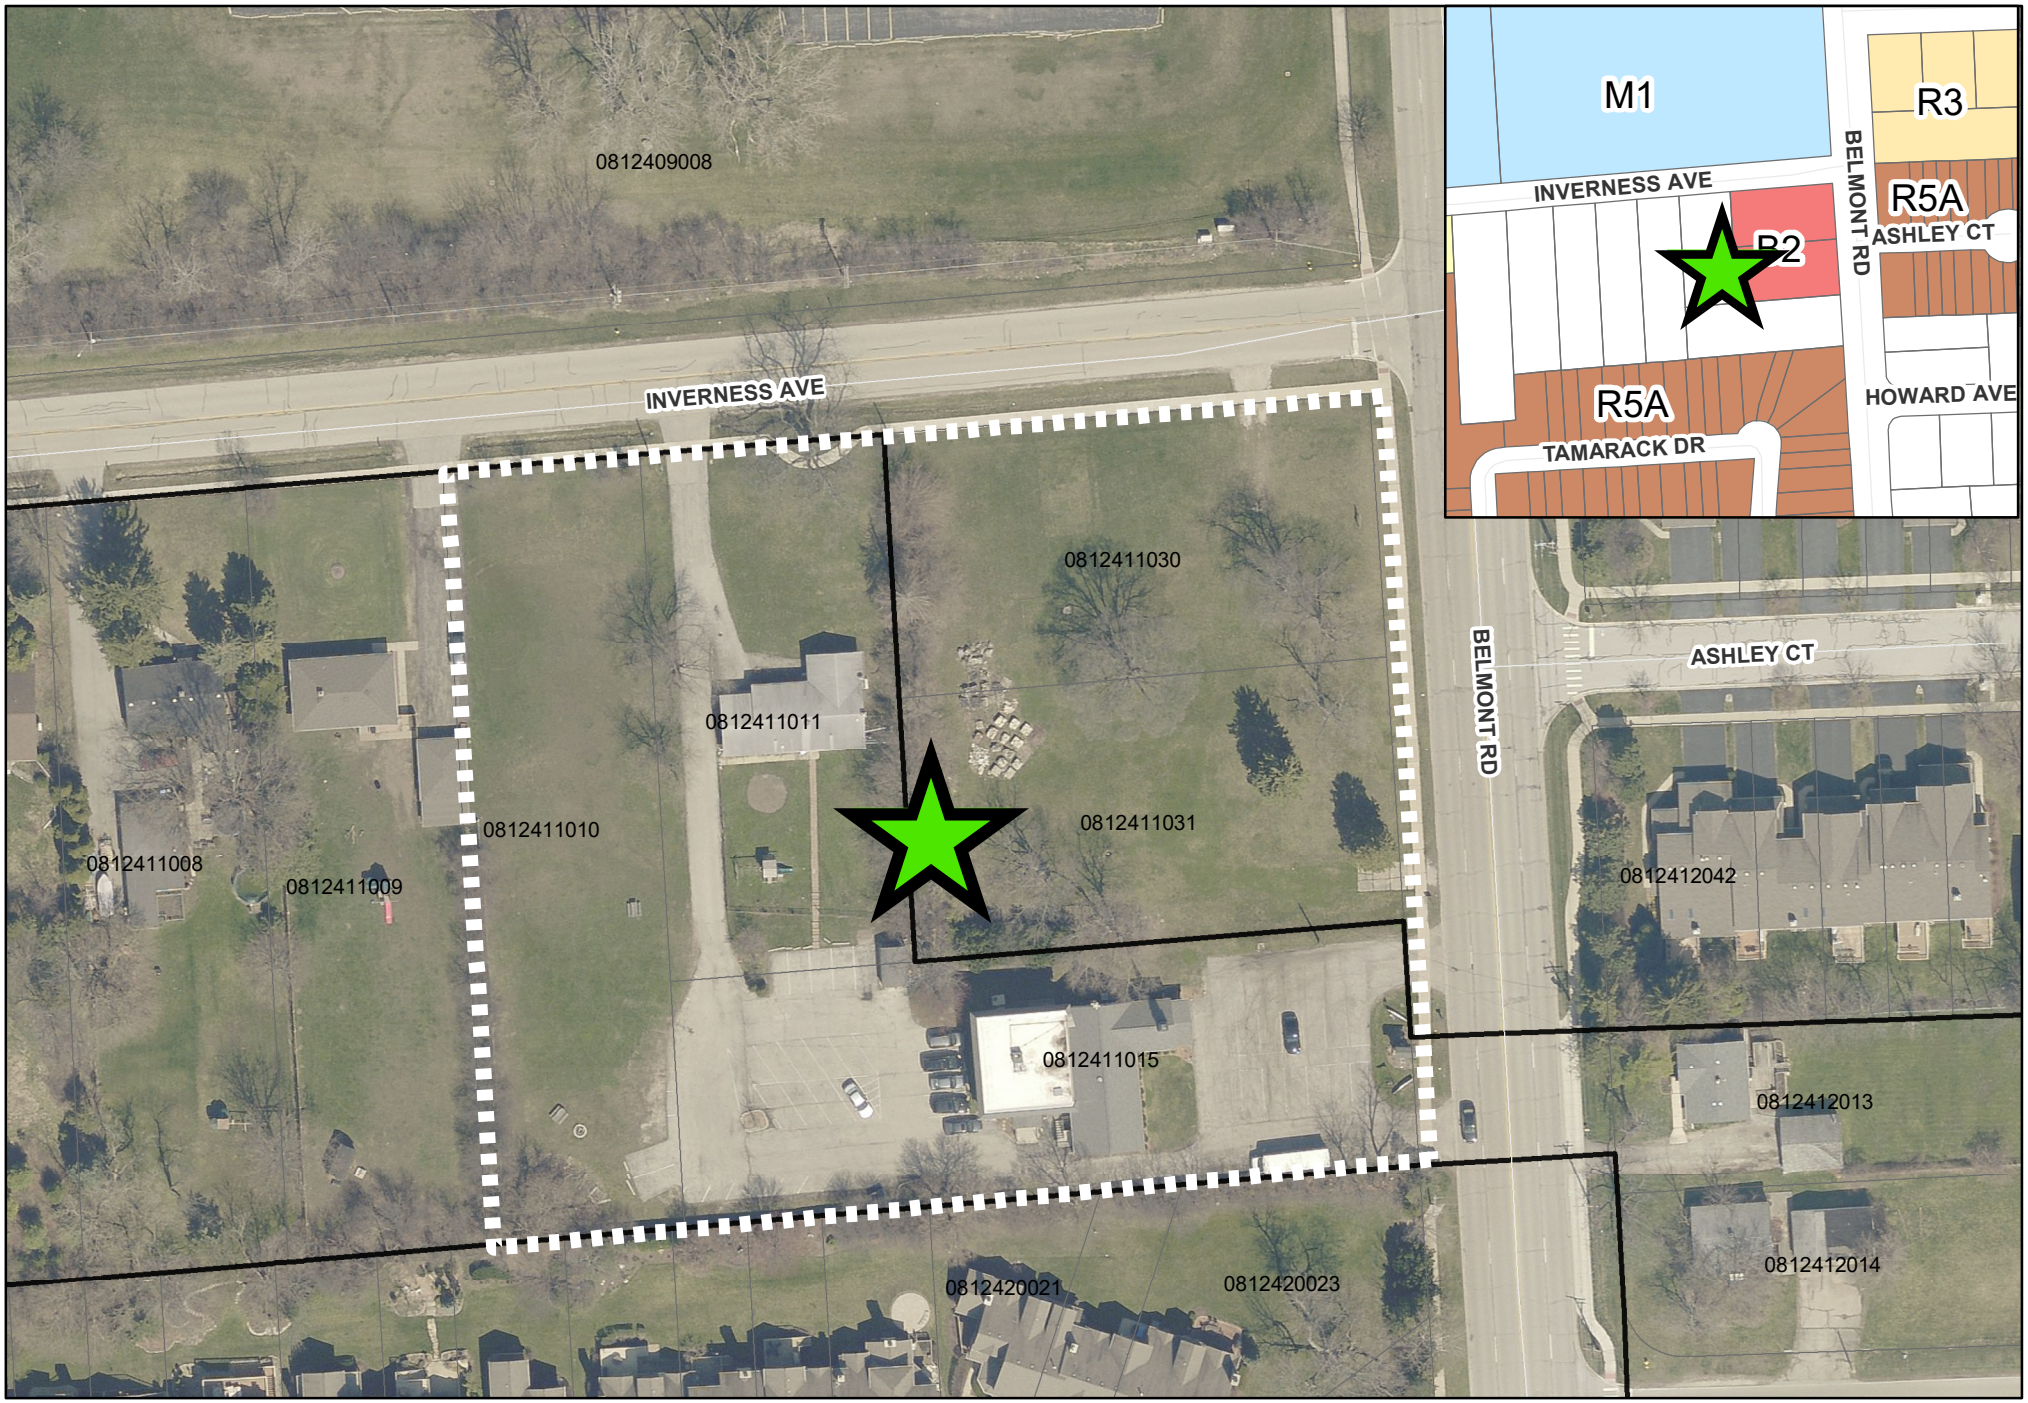
M1
R3
R5A
R2
R5A
INVERNESS AVE
BELMONT RD
ASHLEY CT
HOWARD AVE
TAMARACK DR
0812409008
0812411030
0812411011
0812411010
0812411031
0812411008
0812411009
0812412042
0812411015
0812412013
0812412014
0812420021
0812420023
N
0
65
130
Feet
5430 Belmont Road - Location Map
Subject Property
Project Location

VILLAGE OF DOWNERS GROVE
REPORT FOR THE PLAN COMMISSION
DECEMBER 7, 2020 AGENDA

SUBJECT:	TYPE:	SUBMITTED BY:
20-PLC-0014 Belmont Bible Church	Annexation, Zoning Map Amendment, and Special Use	Gabriella Baldassari Development Planner

REQUEST
The petitioner is requesting approval for 1) Annexation, 2) Zoning Ordinance Map Amendment to rezone the properties from B-2, General Retail Business, and R-1, Residential Detached House 1 to INP-1, Neighborhood-Scale Institutional and Public District and 3) Special use for religious assembly and private school use.

NOTICE
The application has been filed in conformance with applicable procedural and public notice requirements.

GENERAL INFORMATION

OWNER: Belmont Bible Church
5430 Belmont Road
Downers Grove, IL 60515

PETITIONER: Mark Moore
Lead Pastor
Belmont Bible Church
5430 Belmont Road
Downers Grove, IL 60515

PROPERTY INFORMATION

EXISTING ZONING: B-2, General Retail Business; R-1, Residential Detached House 1; and R-4 Single Family (DuPage County)
EXISTING LAND USE: Institutional, Single Family Residential, and Vacant Land
PROPERTY SIZE: 120,450 square feet (2.77 acres)
PINS: 08-12-411-010, -011, -015, -030, -031

SURROUNDING ZONING AND LAND USES

	ZONING	FUTURE LAND USE
NORTH:	M-1, Light Manufacturing	Light Industrial Business Park
SOUTH:	R-5A, Residential Attached House 5A	Single Family Attached
EAST:	Unincorporated Residential	Multi-Family Residential
	R-5A, Residential Attached House 5A	Single Family Attached
WEST:	R-4 Single Family (DuPage County)	Multi-Family Residential

ANALYSIS

SUBMITTALS

This report is based on the following documents, which are on file with the Department of Community Development:

1. Petition for Plan Commission/ Petition for Annexation
2. Location Map
3. Plat of Survey
4. Plat of Annexation
5. Project Narrative
6. Standards of Approval
7. Proposed Site Plan
8. Architectural Plans
9. Engineering Plans
10. Landscaping Plan
11. Traffic Study
12. Neighborhood meeting invitation and summary

PROJECT DESCRIPTION

The subject property is located at the southwest corner of the intersection of Belmont Road and Inverness Avenue and consists of five lots. Two lots, 5416 and 5418 Belmont Road, are within the Village and are currently zoned B-2, General Retail Business. The other three lots, 5430 Belmont Road and 2097 Inverness Avenue, are unincorporated, and are classified as R-4 Single Family in DuPage County. The incorporated areas are vacant open land, while the unincorporated areas include a vacant house, vacant open land and the existing church. The incorporated parcels were annexed into the Village and rezoned to the B-2 Zoning District in 2008 with the intention of building offices.

The petitioner is proposing to annex the unincorporated properties into the Village and rezone the entire property to the INP-1, Neighborhood Scale Institutional and Public District. The INP-1 District designation is intended for small, institutional scale developments that abut residentially zoned properties.

The petitioner is proposing to demolish the existing structures and build a new church and school building. The new building would be oriented north-south and be located along the western side of the property. The construction of the two-story, 32,574 square-foot building will be phased. The first phase will include the 22,574 square-foot first floor, consisting of religious assembly space, administrative offices and preschool classrooms, in addition to an empty 10,000 square-foot second story. The second story will be built out at a later date to add elementary and high school classrooms, additional preschool classrooms, and more offices as necessary.

A permeable paver parking lot will provide 156 parking spaces, and landscaping will be provided beyond the minimum requirements. Pedestrian connections are provided to both Belmont Road and Inverness Avenue. A six foot tall fence along the south and west borders will provide additional screening for the adjacent residential uses. The overall site currently has five curb cuts, three of which are on Belmont Road and two are on Inverness Avenue. One of the Belmont Avenue curb cuts has been abandoned while the remaining two are still actively in use. One of the curb cuts on Inverness Avenue was also abandoned. The proposal will reduce the number of total curb cuts to two, with one along each street frontage.

COMPLIANCE WITH COMPREHENSIVE PLAN

The Comprehensive Plans' Future Land Use Map designates a majority of this property as Low Intensity Office, with the western side of the subject property as Multi-Family. Low intensity office uses include

uses that are sensitive to their context in terms of scale, height, setback and building materials. The two-story proposed church and school are sensitive to their context.

The Comprehensive Plan has identified this site as a Catalyst Site, number A3, within the Belmont/Ellsworth Industrial Park, and recognizes that this site is currently underutilized. The Plan notes a new retail, office or multi-family use along Belmont Road would provide a transitional use between industrial areas to the north and the multi-family area to the south. While not an office or retail use, the church and school can function as a buffer between more intensive industrial uses to the north and less intense residential to the south. The church and school are an institutional use, which is generally defined as public and semi-private facilities that service the community. The proposal meets several goals of the Comprehensive Plan including:

- Develops of an underutilized site
- Provides an appropriate transitional use between the industrial area to the north and the multi-family area to the south.
- Modernizes an institutional use that can replenish, rejuvenate and spur reinvestment.
- Continues support of the operation and improvement of private schools without any negative impact including traffic activity.

COMPLIANCE WITH ZONING ORDINANCE

The parcels at 5416 and 5418 Belmont are currently zoned B-2, and the remaining properties, 5430 Belmont and 2097 Inverness, are unincorporated R-4 residential (DuPage County). Once annexed, the unincorporated R-4 parcels will automatically assume the R-1, Residential Detached Zoning District. The petitioner is proposing to rezone all the properties to INP-1 in order to apply for a Special Use for religious assembly and private school use into an appropriate zoning classification.

Per Section 28.4.020.B.3 of the Zoning Ordinance, all future buildings and structures in the INP-1 district shall follow the setbacks of the most restrictive abutting zoning district. The R-5A, Residential Attached zoning designation is the most restrictive abutting district. Special street setbacks for parking in regards, to an existing religious assembly use also apply.

Table 1 – Zoning Regulations

Bulk Regulation	Required	Proposed
Street Setback for Building (N, Inverness)	25 feet	53 feet
Street Setback for Building (E, Belmont)	25 feet	204 feet
Interior Building Setback (South)	31.7 feet (10% lot width)	32 feet
Rear Building Setback (West)	20 feet	24 feet
Street Setback for Parking (N, Inverness)	5 feet	5.5 feet
Street Setback for Parking (E, Belmont)	5 feet	5.5 feet
Building Height Maximum	35 feet	30.7 feet
F.A.R.	0.80	0.28
Building Coverage	32%	18.7%

Based on the proposed building plans, the parking lot design and landscaping requirements, the petitioner's proposal is consistent with the intent and requirements of the Village's Zoning Ordinance. It should be noted that the elevations propose a tower feature, measuring up to 41.4 feet, which categorized as an architectural feature and is permitted to exceed the maximum building height The Village's parking requirements are further discussed in the next section.

Traffic and Parking

The Traffic Study submitted by the petitioner and prepared by Kenig, Lindgren, O'Hara, Aboona, Inc., (KLOA) reports that the increase in traffic resulting from the proposed development will not result in a significant traffic impact. The results of the analyses indicate that the existing roadway system will have sufficient reserve capacity to accommodate the traffic that will be generated from the proposed use. The proposed access system will eliminate one active curb cut and one abandoned curb cut on Belmont Road, improving the flow of traffic. Access to the site will be provided via a single full access drive off Belmont Road and via a single full access drive off of Inverness Avenue.

The study also provides an analysis for parking. The study indicates that the 156 spaces will provide sufficient parking for the site. The provided parking meets the Village's requirements, as highlighted in Table 2. In the case that the occupancy proposed by the petitioner increases over time, staff is recommending that a condition be placed on the approval that will allow either the maximum capacity to be limited to what is allowed by the shared parking calculation methodology provided in the Zoning Ordinance or the Community Development Director may request a parking study that ensures parking capacity is sufficient.

Table 2 – Parking Requirements

Use	Proposed Capacity	Ratio	Required Spaces
Assembly Space	400 occupants	1 space per 4 occupants	100
Offices	3,000 square feet	3 spaces per 1,000 SF	9
Preschool Classrooms	7,000 square feet	3 spaces per 1,000 SF	21
Elementary Classrooms	50 students	0.1 space per student	5
High School Classrooms	50 students	0.3 spaces per student	15
		Total Required	150
		Total Provided	156

ENGINEERING/PUBLIC IMPROVEMENTS

Post Construction Best Management Practices are not required for the project because the total impervious area will be decreased with the usage of permeable pavers for the parking lot. All improvements will comply with the provisions of the Stormwater Ordinance.

New internal pedestrian connections with adjacent public sidewalks are depicted on the site plan. Curb, gutter and storm sewer will be provided on the south side of Inverness Avenue for the limits of the project. The sidewalk along both street sides will be removed and replaced, which will require an easement granted by the DuPage County Department of Transportation (DuDOT) along Belmont Road. One tree will be removed from the Village right-of-way on Inverness Avenue to accommodate right-of-way improvements. Specifically the current sidewalk will be removed and reconstructed, which necessitates removal of the tree. Additional parkway trees will be provided as part of the redevelopment of the site.

PUBLIC SAFETY REQUIREMENTS

The Fire Prevention Division has reviewed the proposed plans and will require the building include a fire alarm and sprinkler system that meet the Village's code requirements. Based upon the submittal, Fire Prevention has sufficient access to the subject properties. There are no additional comments at this time.

NEIGHBORHOOD COMMENT

Notice was provided to all property owners 250 feet or less from the property lines in addition to posting the public hearing notice signs and publishing the legal notice in the Downers Grove Suburban Life. Staff has not received any comments regarding the proposal at this time. Additionally, the petitioner hosted a neighborhood meeting on November 30, 2020 in accordance with Section 28.12.010.F.3 of the Municipal

Code. A summary of the meeting is attached.

STANDARDS OF APPROVAL

The petitioner is requesting approval of an Annexation, Zoning Map Amendment and Special Use for a religious assembly and private school use. The Annexation is considered by the Village Council. The review and approval criterion for the Zoning Map Amendment and Special Use requests are listed below.

The petitioner has submitted a narrative that attempts to address all the standards of approval. The Plan Commission should consider the petitioner's documentation, the staff report and the discussion at the Plan Commission meeting in determining whether the standards for approval have been met.

Section 28.12.030.I. Zoning Map Amendment Review and Approval Criteria

The decision to amend the zoning map is a matter of legislative discretion that is not controlled by any single standard. In making recommendations and decisions about zoning map amendments, review and decision-making bodies must consider at least the following factors:

1. *The existing use and zoning of nearby property.*
2. *The extent to which the particular zoning restrictions affect property values.*
3. *The extent to which any diminution in property value is offset by an increase in the public health, safety and welfare.*
4. *The suitability of the subject property for the zoned purposes.*
5. *The length of time that the subject property has been vacant as zoned, considering the context of land development in the vicinity.*
6. *The value to the community of the proposed use.*
7. *The comprehensive plan.*

Section 28.12.050.H Special Use Approval Criteria

No special use may be recommended for approval or approved unless the respective review or decision-making body determines that the proposed special use is constituent with and in substantial compliance with all Village Council policies and plans and that the applicant has presented evidence to support each of the following conclusions:

1. *That the proposed use is expressly authorized as a Special Use in the district in which it is to be located.*
2. *That the proposed use at the proposed location is necessary or desirable to provide a service or a facility that is in the interest of public convenience and will contribute to the general welfare of the neighborhood or community.*
3. *That the proposed use will not, in the particular case, be detrimental to the health, safety or general welfare of persons residing or working in the vicinity or be injurious to property values or improvements in the vicinity.*

DRAFT MOTION

Staff will provide a recommendation at the December 7, 2020 meeting. Should the Plan Commission find that the request meets the standards of approval for Planned Unit Developments and Map Amendments, staff has prepared a draft motion that the Plan Commission may make for the approval of 20-PLC-0014:

Based on the petitioner's submittal, the staff report and the testimony presented, I find that the petitioner has met the standards of approval for rezoning, the accompanying Map Amendment, and Special Use as required by the Village of Downers Grove Zoning Ordinance and is in the public interest and therefore, I move that the Plan Commission recommend to the Village Council approval of 20-PLC-0017, subject to the following conditions:

1. The plans shall substantially conform to the staff report dated December 7, 2020, the plans prepared by Rynear and Son Inc., dated 6/22/20, and modified 9/9/20, and the plans prepared by Excel Architects, received 10/7/20, except as such plans may be modified to conform to Village Codes and Ordinances.
2. The applicant shall administratively consolidate the five lots into one lot of record after the annexation is recorded and prior to being issuing a building permit. Easements shall be provided in accordance with the subdivision ordinance.
3. A fee for the removal of the tree will be assessed during the permitting process. Initial estimates show it to be approximately $4,000. The applicant is responsible for the removal of the tree and associated costs.
4. Applicant must provide approval from the DuPage County Department of Transportation prior to building permit release.
5. The building shall be equipped with an automatic suppression system and an automatic and manual fire alarm system.
6. In the case that the occupancy proposed by the petitioner increases over time, the maximum capacity will be limited to what is allowed by the shared parking calculation methodology provided in the Village of Downers Grove Zoning Ordinance and/or the Community Development Director may request a parking study that ensures parking capacity is sufficient.


Staff Report Approved By:



_____
Stanley J. Popovich, AICP
Director of Community Development

SP:gb
-att

P:\P&CD\PROJECTS\PLAN COMMISSION\2020 PC Petition Files\20-PLC-0014 - 5430 Belmont Bible Annexation and Rezone\20-PLC-0014 - Staff Report.docx

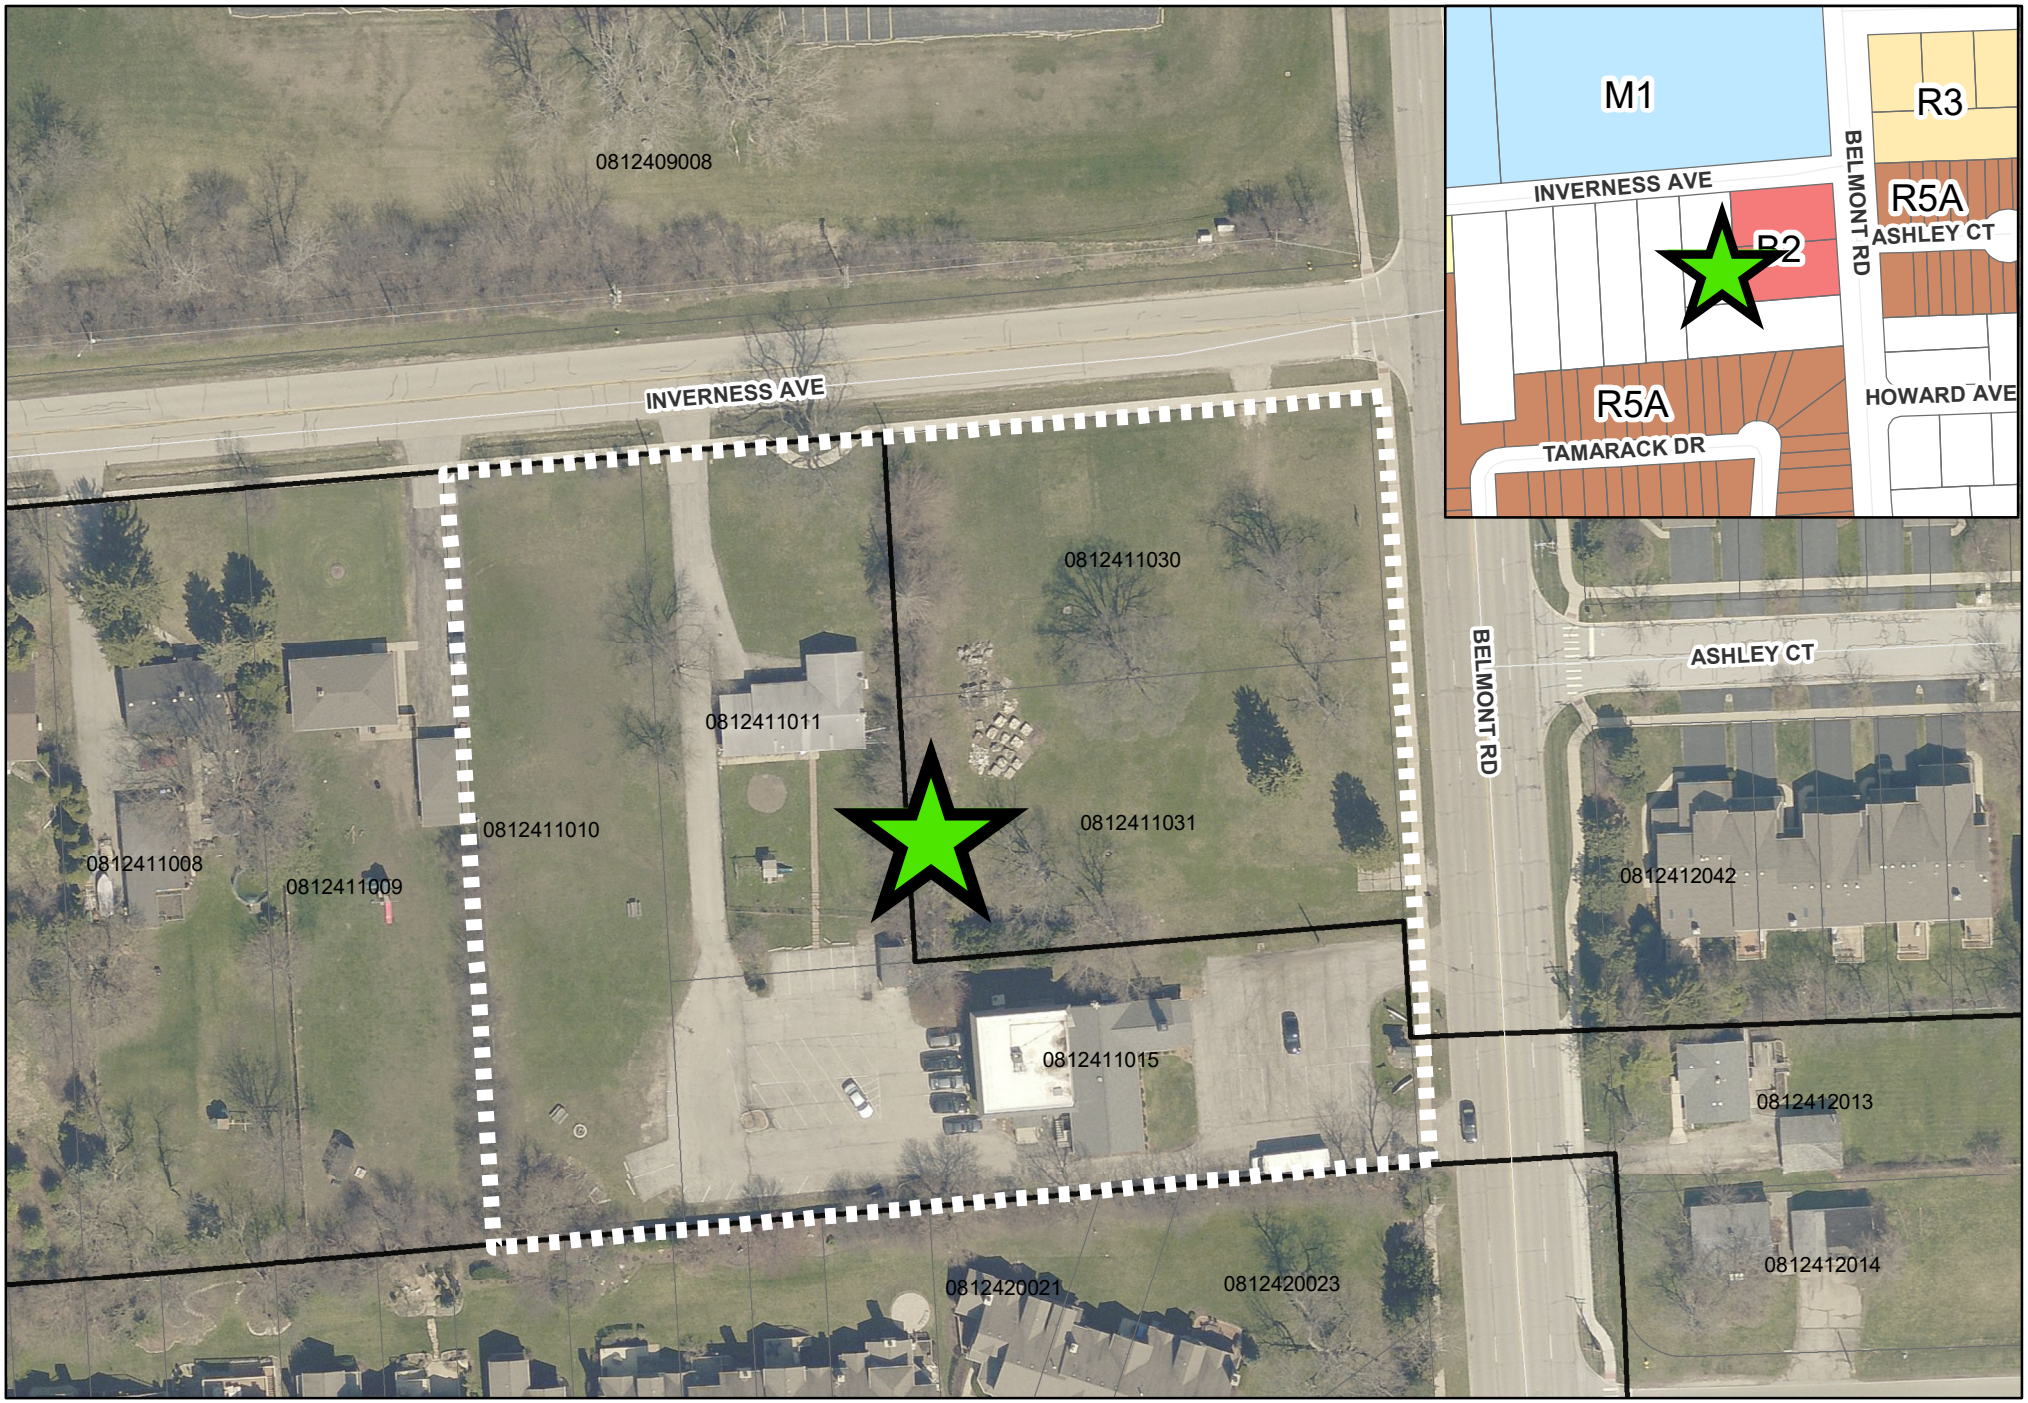
0812409008
INVERNESS AVE
0812411030
0812411011
0812411010
0812411031
0812411008
0812411009
BELMONT RD
ASHLEY CT
0812412042
0812411015
0812412013
0812412014
0812420021
0812420023
M1
R3
R5A
R2
ASHLEY CT
BELMONT RD
INVERNESS AVE
R5A
TAMARACK DR
HOWARD AVE
N
0
65
130
Feet
5430 Belmont Road - Location Map
Subject Property
Project Location

PLAT OF SURVEY

LEGAL DESCRIPTION

LOTS 1 AND 2 IN STEVENS BELMONT OFFICE SUBDIVISION, BEING A RESUBDIVISION OF LOT 1, LOT 2, AND LOT 3, IN CARLSON'S RESUBDIVISION OF LOT 24 IN ARTHUR T. McINTOSH'S BELMONT FARMS, BEING A SUBDIVISION IN THE SOUTHWEST QUARTER OF SECTION 7, TOWNSHIP 38 NORTH, RANGE 11, EAST OF THE THIRD PRINCIPAL MERIDIAN, THE SOUTHEAST QUARTER OF SECTION 12, TOWNSHIP 38 NORTH, RANGE 10, EAST OF THE THIRD PRINCIPAL MERIDIAN, AND THE NORTHEAST QUARTER OF SECTION 13, TOWNSHIP 38 NORTH, RANGE 10, EAST OF THE THIRD PRINCIPAL MERIDIAN, ACCORDING TO THE PLAT OF SAID CARLSON'S RESUBDIVISION RECORDED JULY 17, 1950 AS DOCUMENT 598421 CERTIFICATE OF CORRECTION RECORDED FEBRUARY 23, 1954 AS DOCUMENT 70856 AND DOCUMENT NO. 08-131545, IN DUPAGE COUNTY, ILLINOIS.

AND ALSO:

LOT 4 IN CARLSON'S RESUBDIVISION, IN THE SOUTHEAST QUARTER OF SECTION 12, TOWNSHIP 38 NORTH, RANGE 10, EAST OF THE THIRD PRINCIPAL MERIDIAN IN DUPAGE COUNTY, ILLINOIS.

AND ALSO

LOT 1 AND LOT 2 IN RICHARD E. CARLSON'S RESUBDIVISION OF PART OF LOT 5 OF CARLSON'S RESUBDIVISION OF LOT 24 OF ARTHUR T. MCINTOSH AND COMPANY'S BELMONT FARMS, BEING A SUBDIVISION IN THE SOUTHWEST QUARTER OF SECTION 7, TOWNSHIP 38 NORTH, RANGE 11, EAST OF THE THIRD PRINCIPAL MERIDIAN, THE SOUTHEAST QUARTER OF SECTION 12, TOWNSHIP 38 NORTH, RANGE 10, EAST OF THE THIRD PRINCIPAL MERIDIAN, AND THE NORTHEAST QUARTER OF SECTION 13, TOWNSHIP 38 NORTH, RANGE 10, EAST OF THE THIRD PRINCIPAL MERIDIAN, ACCORDING TO THE PLAT OF RICHARD E. CARLSON'S RESUBDIVISION OF PART OF LOT 5, AFORESAID RECORDED FEBRUARY 10, 1953 AS DOCUMENT 673822, IN DUPAGE COUNTY, ILLINOIS.

LINE LEGEND


- OVERHEAD WIRES (OHW)
- FENCE
- BOUNDARY
- EXISTING LOTS
- RIGHT-OF-WAY
- BUILDING SETBACK LINE
- EASEMENT
- UNDERLYING LOT

PIN
08-12-411-010
08-12-411-011
08-12-411-015
08-12-411-030
08-12-411-031

N

SCALE: 1" = 30'
0 15' 30' 60'

AREA OF SITE:
120,535.25 SQ. FEET ± / 2.767 ACRES ±

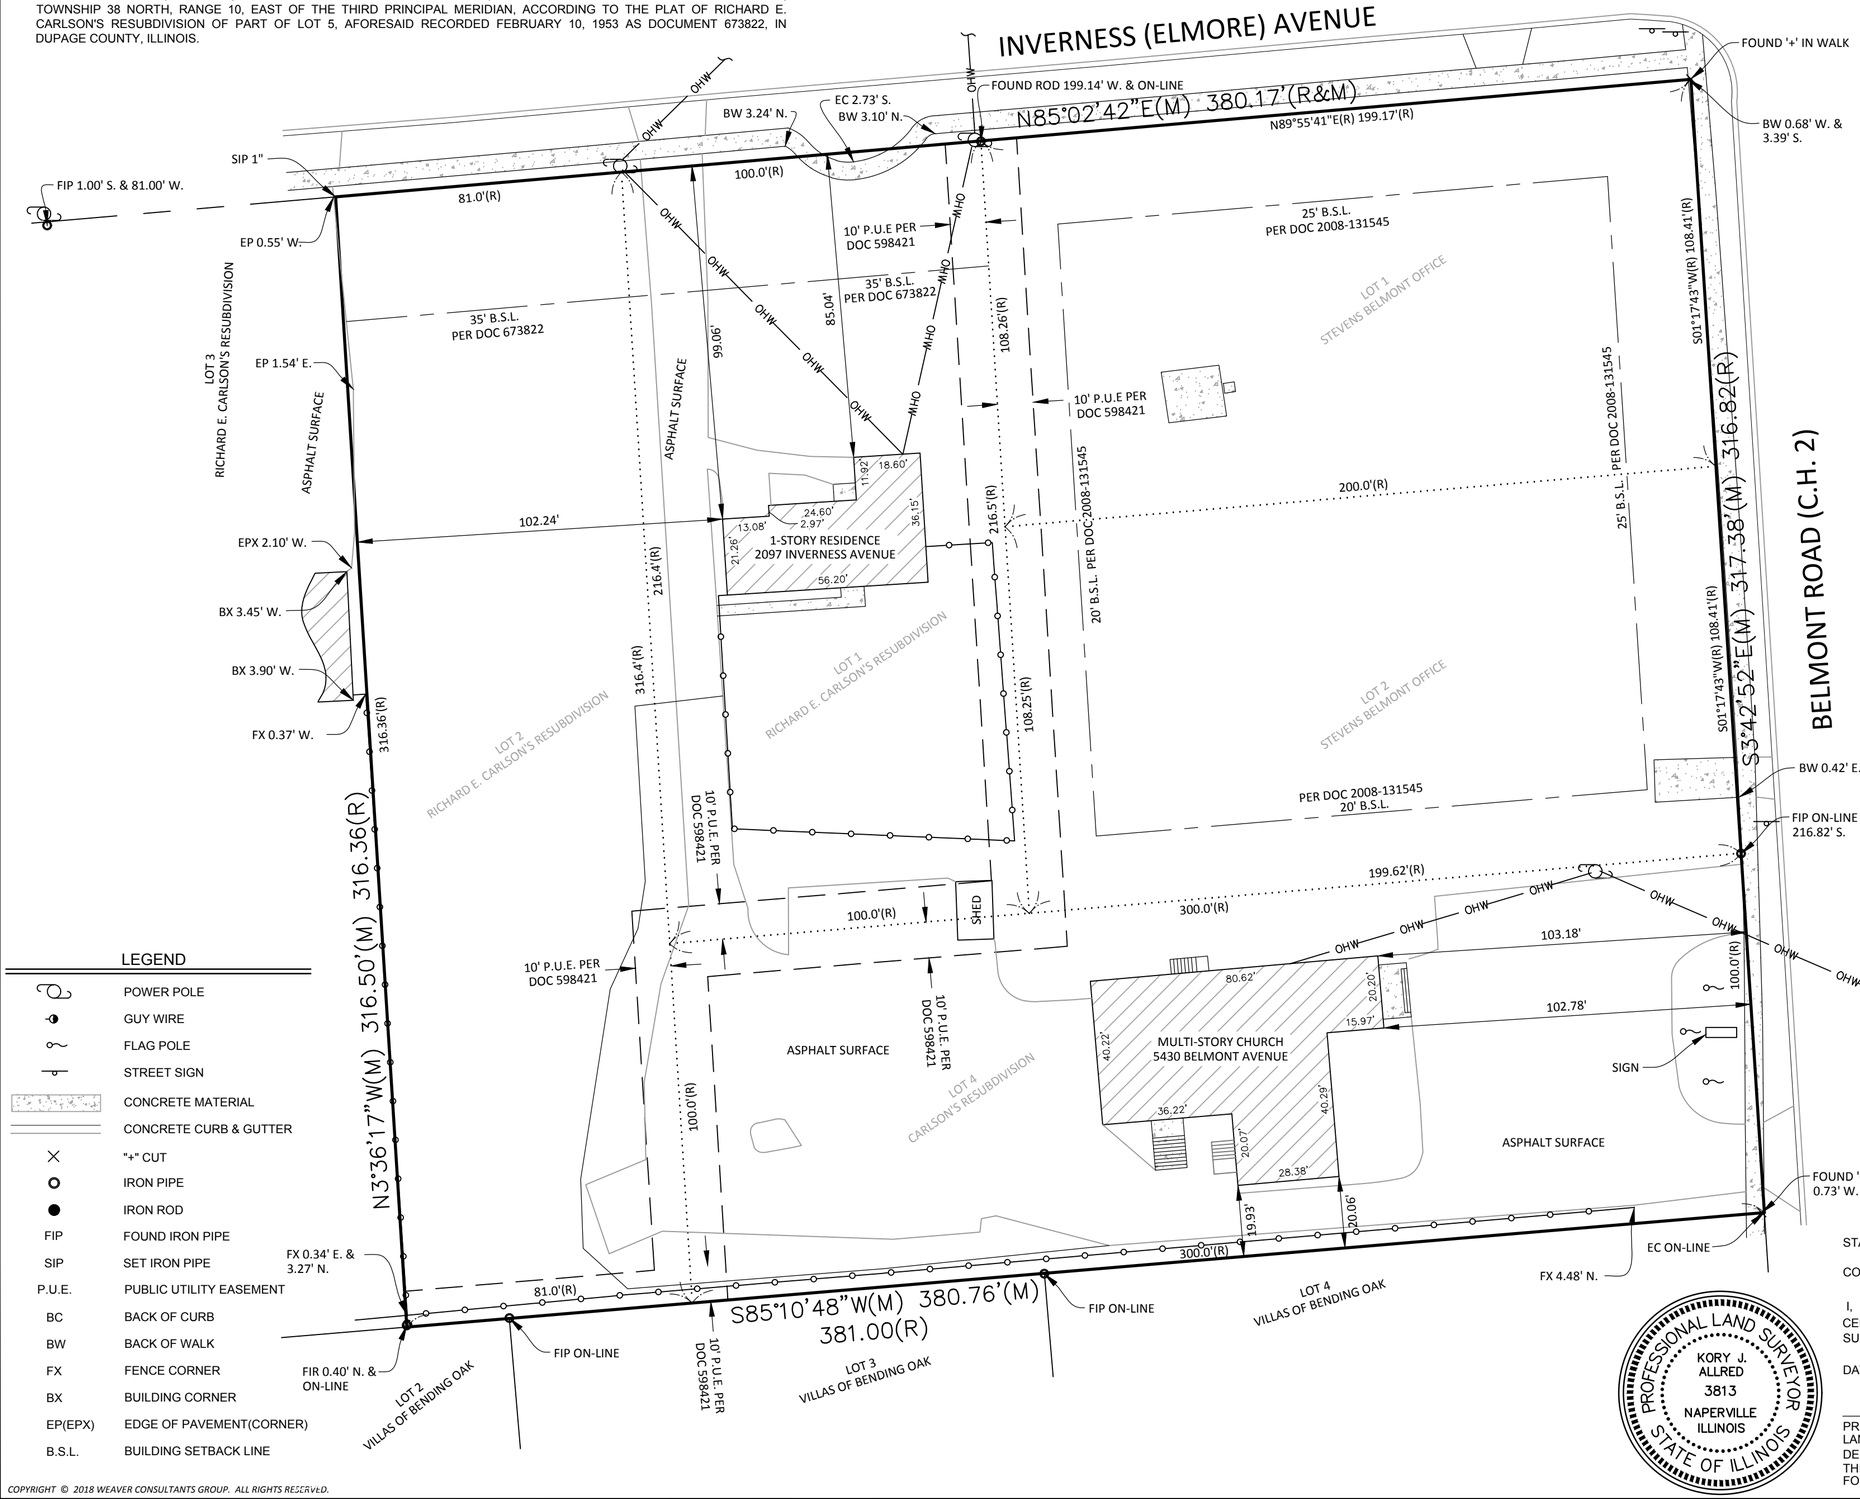

LEGEND

- POWER POLE
- GUY WIRE
- FLAG POLE
- STREET SIGN
- CONCRETE MATERIAL
- CONCRETE CURB & GUTTER
- "+" CUT
- IRON PIPE
- IRON ROD
- FIP — FOUND IRON PIPE
- SIP — SET IRON PIPE
- P.U.E. — PUBLIC UTILITY EASEMENT
- BC — BACK OF CURB
- BW — BACK OF WALK
- FX — FENCE CORNER
- BX — BUILDING CORNER
- EP(EPX) — EDGE OF PAVEMENT(CORNER)
- B.S.L. — BUILDING SETBACK LINE

SURVEY NOTES

1. MEASURED BEARINGS SHOWN HEREON ARE GEODETICALLY REFERENCED TO NORTH BASED ON REALTIME, GPS, CORS OBSERVATIONS OF REFERENCE STATIONS MAINTAINED BY TRIMBLE NAVIGATION.

2. THIS SURVEY SHOULD NOT BE CONSIDERED AS AN EXCLUSIVE SOURCE OF INFORMATION REGARDING THE PROPERTY'S LIMITS, RIGHTS OR RESTRICTIONS. THE FINDINGS OF THIS SURVEY ARE LIMITED TO FIELD OBSERVATIONS AND MEASUREMENTS, THE EXAMINATION OF DOCUMENTS PROVIDED TO THE SURVEYOR AND THE SURVEYOR'S PROFESSIONAL OPINION. THERE MAY BE SETBACK LINES, EASEMENTS AND BUILDING RESTRICTIONS NOT SHOWN HEREON OF WHICH THE SURVEYOR HAS NOT BEEN ADVISED. ALWAYS REFER TO YOUR ABSTRACT, DEED AND GUARANTEE POLICY AND LOCAL ORDINANCES.

3. ALL AREAS ARE MORE OR LESS.

4. SURVEY IS BASED UPON FIELD OBSERVATIONS MADE ON 08/06/2018.

5. COMPARE ALL POINTS BEFORE BUILDING AND REPORT ANY DIFFERENCES AT ONCE.

6. UNDERGROUND UTILITIES NOT LOCATED AS PART OF THIS SURVEY.

7. ALL STATEMENTS AND INFORMATION SHOWN HEREON ARE TO THE SURVEYOR'S BEST KNOWLEDGE AND BELIEF.

8. COMMITMENT FOR TITLE INSURANCE NOT PROVIDED TO SURVEYOR IN THE PREPARATION OF THIS SURVEY.

STATE OF ILLINOIS)
) SS
COUNTY OF DUPAGE)

I, KORY J. ALLRED, A PROFESSIONAL LAND SURVEYOR, DO CERTIFY THAT THIS DRAWING HAS BEEN PREPARED UNDER MY DIRECT SUPERVISION ALL DIMENSIONS ARE IN FEET AND DECIMAL PARTS THEREOF.

DATED THIS 7th DAY OF AUGUST, 2018.

PROFESSIONAL LAND SURVEYOR NUMBER 3813.
LAND SURVEYOR LICENSE EXPIRES NOVEMBER 30, 2018.
DESIGN FIRM NUMBER 184004465
THIS SURVEY CONFORMS TO THE CURRENT ILLINOIS STANDARD FOR A BOUNDARY SURVEY.

PROFESSIONAL LAND SURVEYOR
KORY J. ALLRED
3813
NAPERVILLE ILLINOIS
STATE OF ILLINOIS

COPYRIGHT © 2018 WEAVER CONSULTANTS GROUP. ALL RIGHTS RESERVED.

PREPARED FOR:
BELMONT BIBLE CHURCH

PLAT OF SURVEY
BELMONT BIBLE CHURCH
5430 BELMONT ROAD
DOWNERS GROVE, IL 60515

No.	DATE	REVISION DESCRIPTION

Weaver Consultants Group

WEAVER CONSULTANTS GROUP
1316 BOND STREET SUITE 108
NAPERVILLE, ILLINOIS 60563
(630)-717-4848
www.wcgrp.com

REUSE OF DOCUMENTS
This document, and the designs incorporated herein, as an instrument of professional service, is the property of Weaver Consultants Group, and is not to be used in whole or in part, without the written authorization of Weaver Consultants Group.

DRAWN BY:	KJA/AJW
REVIEWED BY:	KJA
DATE:	08/07/2018
FILE:	4764-300-09
CAD:	BE000001.dwg

SHEET 1 OF 1

PLAT OF ANNEXATION

TO THE VILLAGE OF DOWNERS GROVE

OF PART OF THE NORTHWEST FRACTIONAL QUARTER AND THE SOUTHWESTFRACTIONAL QUARTER OF SECTION 34 TOWNSHIP 39 NORTH, RANGE 11, EAST OF THE THIRD PRINCIPAL MERIDIAN, DUPAGE COUNTY, ILLINOIS.

ORD 2020-8787



NORTH

GRAPHIC SCALE

20 0 10 20 40 80

(IN FEET)
1 inch = 20 ft.

DUPAGE COUNTY RECORDER'S CERTIFICATE

STATE OF ILLINOIS)
SS
COUNTY OF DU PAGE)

THIS INSTRUMENT_____, WAS FILED FOR RECORD IN THE RECORDER'S OFFICE OF DU PAGE COUNTY, ILLINOIS,

ON THE _____ DAY OF _____, A.D.,20____

AT_____O'CLOCK____M

_____
RECORDER OF DEEDS

VILLAGE OF DOWNERS GROVE CERTIFICATE

STATE OF ILLINOIS)
SS
COUNTY OF DU PAGE)

THE ANNEXED PROPERTY SHOWN ON THE ABOVE PLAT OF ANNEXATION IS IDENTIFIED AS THAT INCORPORATED AND MADE A PRT OF THE VILLAGE OF DOWNERS GROVE BY ORDINANCE NO._____ADOPTED BY THE COUNCIL OF SAID VILLAGE ON THE_____DAY OF_____,A.D., 20_____.

BY:_____ ATTEST:_____
MAYOR VILLAGE CLERK

SURVEYOR'S CERTIFICATE

STATE OF ILLINOIS)
)S.S.
COUNTY OF DUPAGE)

THIS IS TO CERTIFY THAT THE PLAT HEREON DRAWN WAS PREPARED UNDER MY DIRECT SUPERVISION FROM EXISTING PUBLIC RECORDS AND PLATS FOR THE PURPOSE OF ANNEXING PROPERTY TO THE VILLAGE OF DOWNERS GROVE AND THAT SAID PLAT IS AN ACCURATE DEPICTION OF THE HEREON DESCRIBED LANDS.

GIVEN UNDER MY HAND AND SEAL AT OSWEGO, ILLINOIS,

THIS _____ DAY OF_____ A.D. 20___.

_____
WILLIAM M. WINGSTEDT ILLINOIS PROFESSIONAL LAND SURVEYOR NO. 035-002675
EXP. 11-30-20

Village of Downers Grove

Plan of Operation – Belmont Bible Church

2020

Name of Business

Belmont Bible Church
5430 Belmont Rd
Downers Grove, IL. 60515

Mark Moore, Lead Pastor
Email: pastormm21@gmail.com
Cell: 630-347-4161

Property of Discussion

Belmont Bible Church is on five lots with the address of 5430 Belmont Rd.
Pin numbers 08-12-411-030, and 08-12-411-031 are already within the Village of Downers Grove, and are zoned B2. Pin numbers 08-12-411-010, 08-12-411-011, 08-12-411-015 are unincorporated. All five lots total 2.767 Acres. The comprehensive plan catalyst site is for convenience retail, office, or multi-family residential.

Belmont Bible Church

Belmont Bible Church has been at this location in the community of Downers Grove since 1951. The church has experienced growth over the last ten years and is in need of a larger facility. BBC would like to remain in the Downers Grove community, and continue to play a vital role in the fabric of our community. There are currently about 160 people that attend the Sunday services.

Belmont will hold regularly scheduled services at traditional times throughout the week, Sunday 9:00am – noon, Sunday evening 6-7pm, including weekday evening Bible studies, and community support groups as needed.

The facility would also host the administration offices for the church employees (currently 3 full time, and 3 part time employees). Hours: M-F 8am-6pm. Sunday 8am-8pm

Belmont currently offers a faith-based community support group that has been very well attended in the Downers Grove, and surrounding areas, and would like to continue this outreach to support, encourage, and help more people in our community.

Belmont also helps in the community by working with the DuPage County Foster program. We host an annual Christmas party where members of Belmont Bible Church purchase gifts for the children, and we provide them with an evening of food, and fun. This is a type of "community servant" event where we give back to our community.

Additional community events held by Belmont Bible Church include:

1. An annual Trunk or Treat that provides a safe environment for families from the community to trick or treat with games, and refreshments.
2. An annual Easter Egg Hunt to provide the community with a safe environment to celebrate Easter with their loved ones.
3. We have also offered our facilities as a donation center in time of local tragedy in order to facilitate the local community response of helping our neighbors in time of trouble.

Belmont has plans to help in our community even further with the abilities afforded from our new facility. We have plans of holding blood drives with the Red Cross, as well as offering our new facility as a polling place for future elections.

Future Site Development Plans

In the next year, Belmont Bible Church would look to build our new building, which would be a 32k sq. ft. multipurpose facility and worship center. The building will be corporate/office looking in style, with landscaping to enhance the surroundings. Parking lot would be brick paver of 156 parking spaces.

Belmont has a small Christian School from K to 12th grade. Belmont would also like to expand our Christian preschool with before and after school care, to be a service to the many working parents in the community.

Food service at the church would be limited to hospitality for services, as well as occasional special events. No alcohol.

Refuse disposal will be handled in a manner that is aesthetically pleasing to the site.

Water service and sewage disposal would be through municipal service.

Standards of Special Use

INP-1

Section 28.12.030.I Review and Approval Criteria for Zoning Map Amendments

The decision to amend the zoning map is a matter of legislative discretion that is not controlled by any single standard. In making recommendations and decisions about zoning map amendments, review and decision making bodies must consider at least the following factors:

(1) The existing uses and zoning of nearby property.

The INP-1 zoning designation is intended for small, institutional scale developments that abut residentially zoned properties. The church, school, and ancillary parking are institutional in nature. The designated area is geographically contained in 2.76 acres. The subject properties are bordered by M1 to the north across Inverness Ave, single and multi family residences to the east across Belmont Rd, multi family residences to the south, and single family residences to the west.

(2) The extent to which the particular zoning restrictions affect property values.

The proposed rezoning will not negatively affect property values. By rezoning, the Belmont Bible Church will be able to continue using the property as a religious assembly and private school use.

(3) The extent to which any determination in property value is offset by an increase in the public health, safety and welfare.

The proposed rezoning will not impact property values or the public health, safety and welfare of the community. The existing use is a religious assembly and private school use and will continue as a religious assembly and private school use.

(4) The suitability of the subject property for the zoned purposes.

Belmont Bible Church is proposing to rezone the property to INP-1, Neighborhood-scale Institutional and Public District. A religious assembly and private school use is a special us in this zoning district.

(5) The length of time that the subject property has been vacant as zoned, considering the context of land development in the vicinity.

The entire site is not currently vacant, but the rezoning to INP-1 considers the context of the neighborhood.

Belmont Bible Church purchased the lots of pin #'s 08-12-411-010, 08-12-411-011, and 08-12-411-015 in 1950.

Belmont Bible Church purchased the lots of pin #'s 08-12-411-030, 08-12-411-031 in 2015.

(6) The value to the community of the proposed use.

The church is proposing to maintain the preschool and private school in service to the surrounding neighborhoods.

(7) The Comprehensive Plan.

The subject property is designated for a low intensity office use in the Comprehensive Plan.

The proposed site will improve access management by reducing curb cuts along Belmont Road.

The proposed site will minimize light pollution and glare to the neighboring properties.

The proposed expansion will take the site from being underutilized into a transitional use between the industrial areas to the north, and the multi-family area to the south.

Section 28.12.050.H Approval Criteria

No special use may be recommended for approval or approved unless the respective review or decision-making body determines that the proposed special use is constituent with and in substantial compliance with all Village Council policies and plans and that the applicant has presented evidence to support each of the following conclusion:

(1) That the proposed use is expressly authorized as a Special Use in the district in which it is to be located.

Belmont Bible Church is proposing to rezone the subject property to INP-1 Neighborhood-scale Institutional and Public District. Under Section 5.010 of the Zoning Ordinance, a religious assembly, private school and ancillary parking uses are listed as an allowable Special Use in the INP-1 zoning district.

(2) That the proposed use at the proposed location is necessary or desirable to provide a service or a facility that is in the interest of public convenience and will contribute to the general welfare of the neighborhood or community.

The proposed use is in the interest of the public convenience and will contribute to the general welfare because the many services that the church is already providing to the community including a preschool, addictions program, trunk or treat, and Easter egg hunts. With the proposed modernized and code compliant facility, the church will be able to more effectively maintain these services to the community. Also traffic circulation will improve with more flexible options for vehicles to enter and exit the site without compounding points of conflict.

(3) That the proposed use will not, in the particular case, be detrimental to the health, safety, or general welfare of persons residing or working in the vicinity or be injurious to property values or improvements in the vicinity.

Belmont Bible Church will be maintaining the same use, but with additional parking and enhanced traffic circulation. Significant landscaping and a privacy fence will be added to the site as well as rooftop mechanical screening to assist with screening and buffering.

Belmont
BIBLE CHURCH

Efforts to Notify Neighbors
Belmont Bible Church Building Project

Belmont Bible Church mailed a notification letter on Wednesday, November 18th to the neighbors within 250' of the BBC property. A copy of this letter has been submitted to the Village. The list of neighbors that this letter was mailed to has also been submitted to the village. The letter notified our neighbors of our neighborhood meeting that we would be hosting at 5430 Belmont Rd. on Monday, November 30th @7pm. The neighbors were given an option to RSVP to attend in person, or to request the Zoom link in order to attend the meeting virtually.

All attendees (both physically, and virtually) are recorded on the minutes of the meeting which has been submitted to the village.

As a result of the neighborhood meeting of November 30th, the following change is being implemented:

The new 6' privacy fence that will be on our south property line will now be installed right on the property line as opposed to the location of the existing privacy fence that is 2-3' inside of our property line.

Pastor Mark Moore
Belmont Bible Church

Dear Neighbors,

We are in the process of making plans to improve our campus and continue our service to our community. We would like to take down our current facility at 5430 Belmont Rd and our single family home at 2097 Inverness Ave in order to build a new twenty-two thousand square footprint facility to continue our ministries and service to the community.

We are seeking the Village of Downers Grove's approval to do this work. As a part of this process, we will be petitioning the Village of Downers Grove to annex three of our five lots into the village (two of our lots are already within the village), and then rezone our entire property in INP-1, Neighborhood – Scale Institutional and Public District at a public hearing on Monday, December 7, 2020, at 7:00pm. Please refer to the Village of Downers Grove website (www.downers.us/agends/current). The packet for the case will be made available on December 2, 2020.

Before that meeting, we are hosting a Town Hall meeting to share this information about the project with you. Due to Covid 19, we will be limiting attendance to 10 attendees. We will conduct the meeting as follows:

On Monday, November 30th at 7:00pm
Belmont Bible Church, 5430 Belmont Rd. Enter by the front door.
Please RSVP if you are attending with your name to office@belmontbiblechurch.com
by Friday, November 27th to help us assure we are not exceeding 10 attendees.
If we exceed the 10 person limit, there will be a line to wait to enter the room. (Wait time should be no more than 15 minutes)

If for personal, safety reasons you do not wish to attend in person, we are also offering a simultaneous Zoom meeting that evening that you can attend.

Email office@belmontbiblechurch.com if you would like this link to be sent to you.

If you are unable to attend the meeting in person or virtually, but would like to learn more about this project, please contact us at office@belmontbiblechurch.com .

Yours in Christ,

Pastor Mark Moore

November 30, 2020

Notes from Belmont Bible Church Neighborhood Meeting

Requested Zoom Link
Nancy Hoekstra – present
Judy Anderson – present
Arthur Kardatzke – present
Joanne Fiene – present
Debra Gordon – present

Reserved to Attend in Person
Peter Lazar – present in person
Timothy Emmerson (also sent Zoom link) – present on Zoom
Matt Anslow – present in person

In attendance:
Pastor Mark Moore – present in person
Pastor Rob St. Clair – present on Zoom
Pastor Dan Horning – present in person
Kristen Mighty, secretary and meeting notetaker – present in person

Pastor welcomed attendees to meeting at 7:00pm and began recording at 7:04pm

History of church provided at beginning of the meeting
Gave an overview of ministries currently in place at Belmont Bible Church: multiple services, K-12 school

New facility will enhance ability to enhance outreach and service in the community:

- New building ADA access, bathrooms with ADA access
- New building will have 22,000 sf footprint
- New building will reduce storm drainage and runoff impact on neighboring properties

Provided overview of building plans
Provided overview of the landscape plan submitted to the Village

- including planting of trees throughout the property to provide finished landscape and screening and location of garbage receptacles

Provided overview of a traffic impact study done by KLOA (approved contactor for these studies by the Village)

- read the conclusion of the report to attendees, highlighting that the traffic will not be negatively impacted by the building

Belmont BIBLE CHURCH

Questions:

Nancy Hoekstra (2214 Tamarack Dr.) – no questions at this time

Terry Alfieri (2210 Tamarack Dr.)
Question: What are the plans for the privacy fence on the southern property line?
Answered: It will be replaced by a 6' privacy fence along the southern property line.

Tim Emmerson (2495 Aspen Dr.)
Question: When was traffic study (pre- or post- COVID) completed?
Answered: After the shutdown was lifted (August/September);
Question: How far back does the building sit from Belmont Rd?
Answered: Shown from the scale of the site plan.
Question: What is the anticipated length of time for construction?
Answered: 10-12 months.

Judy Anderson (2135 Ashley Ct.) - no questions at this time

Arthur Kardatzke (2246 Tamarack Dr.)
Question: Who maintains the privacy fence?
Answered: We do as it is on our side of the property line.
Question: Why is the building going to be constructed in the planned location?
Answered: Because of the slope of the property.
Question: What are the exterior materials of the building?
Answered: Wood siding, and finished stone.
Question: Is this going to be a 2-story building?
Answered: Yes, a partial 2nd floor of approximately 10,000 SF.
Question: Are all four sides of the building finished in the same materials?
Answered: Yes
Question: Have you received planned commission approval yet?
Answered: Information was given for the village meeting on December 7th.
Question: When will construction begin?
Answered: Depending on the permit process, we would like to begin in the spring of 2021.
Question: What happens to the congregation and house during construction?
Answered: The current structures will be demolished as part of this project.
Question: Does the building and paving cover the entire site?
Answered: With the brick pavers, the impervious areas of the new site will actually be reduced by about 1,300 SF.

Tom Talaga – (2218 Tamarack Dr.)
Question: How many students will be in the school?
Answered: Maximum amount in new building will be 100. (including 2nd floor)
Question: Will there be a playground?
Answered: Eventually there will be an indoor playground.
Question: How many are in the school now?
Answered: Approximately 28.

Question: Will the fence on south end extend all the way to Belmont?
Answered: It will extend as far as DuPage County will allow to preserve sight lines along Belmont Rd.
Question: If a new fence is put up, how tall will the fence be?
Answered: a 6' privacy fence.
Question: Over the past several years, a lot of debris has made it over the fence (thrown over the fence by people on the church property), are you going to take care of this?
Answered: Our church people do not throw debris over the fence. This might be from outside people coming on to our property during the night. The new development will have better visibility to discourage this from happening.
Question: How close to the southern fence is lighting going to be installed?
Answered: Shown from the photometric plan.

Joanne Fiene (2234 Tamarack Dr.)
Question: Concerned about the garbage receptacle location. Would it be properly screened?
Answered: It will be screened from neighboring properties by privacy enclosure and landscaping according to village code.
Question: There is a partially dead tree that hangs over the property, will it be removed?
Answered: If this tree is on our property, we will have it removed.
Question: Will all of these concerns be taken care of and will the brush pile be taken care of better compared to the past 20 years?
Answered: Yes, there will be no brush pile on the property.
Question: Is it wide enough for the garbage truck to get back there?
Answered: Yes, it is wide enough to ensure that the Village's longest fire truck can make it through. So the garbage truck will be no problem.
Question: Is there going to be more plantings around the garbage receptacle (along my property line)?
Answered: Plantings directly between the garbage receptacle enclosure and the privacy fence would not survive. The privacy fence and planting on the landscape plan will provide screening from view.
Question: Can I count on you to make sure it's not going to be an eye sore back there?
Answered: Yes.

Judy VanHorn (2226 Tamarack Dr.)
Question: My concern is with plants/weeds that are currently causing issues in my yard?
If we have trouble with the buckthorn not being removed, do we come to you?
Answered: If it is by our fence, yes.
Question: What kind of lighting will be installed?
Answered: Pastor provided overview of the photometric plan.
Question: Are there any plans for bells or chimes to be installed?
Answered: No

Peter Lazar (2103 Inverness Ave.)
Question: Is the Westway coach bus that parks on Inverness affiliated with the church?
Answered: No.
Question: On the north end of the property there is a 48-inch honey locust tree, what are the plans with the tree? Has removal been approved by the Village?

Answered: It will be removed as part of this development, but new trees will be planted along the north side of the property according to village code.
Question: Are the trees along Inverness in the right of way?
Answered: Shown from the landscape plan.

Matt Anslow (2101 Inverness Ave.)
Question: What will be the grading of the site? Will it change?
Answered: The grade will change, but will still slope to the Northwest.
Question: On west end, towards the houses, will there be any drainage installed at the back end? How will you drain from dumpster to inverness? Where will the building's draining go?
Answered: The parking lot will be brick pavers so the drainage will be retained and filtered underground.

Meeting was adjourned at 8:00pm

LIGHT FIXTURE: C16

HALO

Description

The Halo ML56 LED Downlighting System is a series of modular LED Modules for use with designated 5" or 6" ML56 LED Kits in new construction, remodel and retrofit installation. Compatible with Halo 5" H560 and 6" H750, H750 Series LED housings. Are in retrofit of existing downlights with Halo 5" H550 and 6" H650, H650 Series, H750 Series, H950 and 6RB Series, H6R Series, and 1230 Series, BK295, and four color temperatures 2700K, 3000K, 3500K, 4000K. ML56 Modules are universal voltage 120V – 277V and dimmable at 120V. The modules are compatible with standard Halo 5" and 6" LED trims. The Halo Square Reflector Round (SRD) beam forming reflector as an optional accessory. Wet location listed with reflector and baffle trims (Unrecessed eyeball trims are damp listed). Halo ML56 Series offers high performance LED downlighting in a flexible modular selection.

Specification Features

Mechanical

Light Module
- Halo ML56 modules LED package, LED driver, heat sink, and trim
- Durable die-cast aluminum construction
- Heat sink designed to conduct heat away from the LED keeping the junction temperature low for optimum performance, including insulated ceiling environments

Optics
- Diffuse lens is standard on all 1200 Series LED light modules
- Clear, prismatic polycarbonate
- Convex form for lamp-like appearance
- High lumen transmission

Square Reflector (SRD) reflector replaces diffuse lens and provides narrow flood (NFL) 25° nominal distribution. Beam forming optic is field installed. Order separately when desired.

Assembly
- Module attach to reflector and baffle trims via locking tabs, and attach to recessed Halo kit faceof hard-to-hide mating fasteners
- The complete light module and trim assembly installs into housings with a universal mounthard torsion springs located on the trim
- Use the retrofit adapter bezel (HALTRAB) accessory when housing does not have torsion spring mounting

Housing Compatibility

A complete ML56 system includes a LED module (LED trim), and a compatible housing (Halo H560, H750, H950, 6RB, 6R or existing retrofit). Housing compatibility in the ML56 System is determined by the ML56 trim dimensions. ML56 trims are available in 5" or 6" sizes to fit Halo 5" and 6" LED or 6"Halo series H(x). Refer to Housing – Trim Section in this document.

Trim Sizes
- 1200 Series = 1200 design lumens typical. Delivered lumens vary upon 5" or 6" trim, reflector/baffle, and trim finish.
- Color Temperature options: 2700K, 3000K, 3500K, 4000K
- CRI: 90, 90/9Q

Color Specification & Quality Standards
- A light chromaticity specification ensures LED color uniformity, sustainable Color Rendering Index (CRI) and Correlated Color Temperature (CCT) over the useful life of the LED
- Color uniformity of 3 SDCM, exceeds ENERGY STAR® color standards per ANSI C78.377: 2008.
- Color quality performance with 90CRI minimum, and 9Q provides Red (R9) > 50 nominal distribution. Beam forming optic is field installed. Order separately when desired.
- Every Halo LED Module is quality tested and performance measured, and then serialized in a permanent record to register the unique performance of the LED.

Ground Connection
- Separate grounding cable included on the module for ground connection during installation.

LED Driver
- Driver is universal voltage 120V-277V, and may be controlled from a wall dimmer compatible with 120V, 208V, 240V, 277V.
- Driver is dimmable at 120V operation when used with a compatible wall dimmer.
- Driver is a high efficiency, electronic power supply providing DC power to the LED.
- Driver complies with FCC standards for class limits on 120V mark inputs, and is compliant for use in residential and commercial buildings.
- Driver features high power factor, low harmonic distortion, and power factor in the event of over temperature or internal failure.
- Driver is replaceable, if replacement should be required.

Dimming

Designed for dimming capability to nominal 10% when operated with standard 120V Leading Edge (LE) and Trailing Edge (TE) phase control dimmers. (Consult dimmer manufacturer for dimmer compatibility and 10% dimming. Some dimmers require a neutral in the wallbox.)

Warranty

Halo provides a (5) five year limited warranty on the Halo ML56 LED Module.

LED Module is New or Retrofit Existing Construction – Housings other than Halo
- If used in recessed housings other than Halo, the ML56 LED Module and trim only applies to the LED Module and Trim only.
- As with any electrical installations, a qualified electrician must evaluate compatibility of use with a particular housing; this includes all applicable installation codes and safety regulations. Halo, Inc. is not responsible for any modifications to properly and assumes retain the LED Module and LED Trim in the housing at time of installations.

D2W

HIGH EFFICACY LED WITH INTEGRAL DRIVER - DIMMABLE

Energy Data
ML56 1200lm Series

Efficacy at zero dimming (no voltage)

Minimum Starting Temp -30°C (-22°F)

Power Factor: ≥0.9 @ 120V and ≥0.8@277V

Rated Rating: Class B

Input Voltage: 120V-277V

Power factor: ≥0.9 @ 120V and ≥0.8@277V

Input Frequency: 50/60Hz

THD: <20%

Input Power: 13.2W

Input Current at 120V: 0.11A

Input Current at 277V: 0.05A

Driver Compliance: UL8750, Class B rated

Maximum AC Amperes During Inrush: 20

Dimmable Operating Temperature: 25°C (77°F)

Operating Temperature: 40°C (104°F)

90 CRI	2700K	90 CRI	3000K	90 CRI	3500K	90 CRI	4000K
ML561292**7**	5" or 6" LED 1200 Series	**ML561293****0**	5" or 6" LED 1200 Series	**ML561293****5**	5" or 6" LED1200 Series	**ML561294****0**	5" or 6" LED 1200 Series

EATON Powering Business Worldwide

*Non-California Product Only

T0618139EN
03/2019

LIGHT FIXTURE: C16

Ordering Information

Sample Number: **ML561292R 1SWHB**

Order LED Modules and trim separately.
A complete system also includes a compatible housing (new construction, remodel, or existing retrofit). Housing aperture size in the ML56 System is determined by the ML56 trim dimensions.
ML56 trims are available in 5" and 6" aperture Ø = (Dia= series and 5", x=Dia= series trims). Refer to Housing Section in this document.

ML56 LED Modules
1200 Series / 90 CRI

ML561292(*) – 5"/6" LED modules, 1200 lumen, 2700K
ML561293(*) – 5"/6" LED modules, 1200 lumen, 3000K
ML561293(*) – 5"/6" LED modules, 1200 lumen, 3500K
ML561294(*) – 5"/6" LED modules, 1200 lumen, 4000K

California non-IDA modules*
ML561292CR(*) – 5"/6" LED modules, 1200 lumen, 2700K, California non-IDA
ML561293CR(*) – 5"/6" LED modules, 1200 lumen, 3000K, California non-IDA
ML561293CR(*) – 5"/6" LED modules, 1200 lumen, 3500K, California non-IDA
ML561294CR(*) – 5"/6" LED modules, 1200 lumen, 4000K, California non-IDA

Notes: 1. California product only.

ML56 LED 5" and 6" Trims

SM Series - 5" LED Trims
SMWC – 5" LED trim, square reflector & white flange
SMWR – 5" LED trim, flare reflector & white flange
SMBC – 5" LED trim, black reflector & white flange
SMBR – 5" LED trim, black micro-step baffle & white flange
SMSB – 5" LED trim, black micro-step baffle & flange – shallow and standard housings
SMSC – 5" LED trim, satin nickel micro-step baffle & white flange
SMWW – 5" LED trim, wall wash - specular reflector, requires/provide specular kick reflector, white flange
SMWB – 5" LED trim, white shallow baffle & flange – shallow and standard housings

SM Series - 6" LED Trims
HMWC – 6" LED trim, square reflector & white flange
HMWR – 6" LED trim, flare reflector & white flange
HMBR – 6" LED trim, white micro-step baffle & white flange
HMBB – 6" LED trim, black micro-step baffle & white flange
HMSB – 6" LED trim, black micro-step baffle & flange – shallow and standard housings
HMSW – 6" LED trim, satin nickel micro-step baffle & white flange
HMWB – 6" LED directional trim, white eyeball, baffle & flange – shallow and standard housings
HMTRIM – 6" LED directional trim, lustear bronze eyeball, baffle & flange – shallow and standard housings
HMWW – 6" LED trim, wall wash - specular reflector, requires/provide specular kick reflector, white flange
HMWB – 6" LED trim, white shallow baffle & flange – for use with shallow and standard housings

MLSM Beam Forming Optic / Media
1200 Series Accessories

BFRSMFL (Beam forming reflector kit, narrow flood, 25° nominal)
BFRSMWB (Media holder, accepts one 3.66" lens, one 3.66" diffuser, and one 3.66" frosted lens)
LTADP (5.66" diameter soft trays lens; Requires BFRSMWC and BFRSMWB; order separately.)

MLSM Accessories

MLTRAB (Retrofit adapter bezel for housings without torsion spring receivers The ML TRAB kit supplies parts to retrofit four housings; the kit includes four torsion adapter bezels with screws and locking wire nuts

WWKSSC-A1 Wall wash insert - kick reflector for SMWW-1 included with trim/ double or corner wall wash

WWKSSC-A1 Wall wash insert - kick reflector for SMWW-1 included with trim/ double or corner wall wash

TSMWWRN-A1 45° oversize trim ring for use with 56" series trims, white, ILLP 2.5, 7.5" O.D. Ring slips over LED trim. Insert design allows 5° trim to trim overlap ring for an even trim surface

TSMWWRN-B 45° oversize trim ring for use with 56" series trims, black, ILLP 2.5, 7.5" O.D. Ring slips over LED trim. Insert design allows 5° trim to trim overlap ring for an even trim surface

***Wall Wash Trims SMWW and SMWR feature an exclusive Reposiotionable Kick Reflector for fine-tuning adjustment of the wall wash effect. The Reflectors are available in White and Specular finish. Reflectors sold separately for addition to the Wall Wash Trim when a double or corner wall wash is needed, or for replacement of original kick reflector included with the trim.

Lighting Info

ML561292T

PRODUCT SPECIFICATIONS

Lumens (Light Output)	1212
Watts	13.2
Lumens Per Watt (Efficacy)	86.6
Color Accuracy (CRI)	90
Light Color (CCT)	2700K

ML561293T

PRODUCT SPECIFICATIONS

Lumens (Light Output)	1177
Watts	11.8
Lumens Per Watt (Efficacy)	101
Color Accuracy (CRI)	90
Light Color (CCT)	3000K

ML561293L

PRODUCT SPECIFICATIONS

Lumens (Light Output)	1320
Watts	11.7
Lumens Per Watt (Efficacy)	113
Color Accuracy (CRI)	90
Light Color (CCT)	3500K

ML561294T

PRODUCT SPECIFICATIONS

Lumens (Light Output)	1386
Watts	12
Lumens Per Watt (Efficacy)	116
Color Accuracy (CRI)	90
Light Color (CCT)	4000K

HIGH EFFICACY LED WITH INTEGRAL DRIVER - DIMMABLE

Energy Data
ML56 1200lm Series

Efficacy at zero dimming (no voltage)

Minimum Starting Temp -30°C (-22°F)

Power Factor: ≥0.9 @ 120V and ≥0.8@277V

Rated Rating: Class B

Input Voltage: 120V-277V

Power factor: ≥0.9 @ 120V and ≥0.8@277V

Input Frequency: 50/60Hz

THD: <20%

Input Power: 13.2W

Input Current at 120V: 0.11A

Input Current at 277V: 0.05A

Driver Compliance: UL8750, Class B rated

Maximum AC Amperes During Inrush: 20

Dimmable Operating Temperature: 25°C (77°F)

Operating Temperature: 40°C (104°F)

90 CRI	2700K	90 CRI	3000K	90 CRI	3500K	90 CRI	4000K
ML561292**7**	5" or 6" LED 1200 Series	**ML561293****0**	5" or 6" LED 1200 Series	**ML561293****5**	5" or 6" LED1200 Series	**ML561294****0**	5" or 6" LED 1200 Series

EATON Powering Business Worldwide

Specifications and compliance subject to change without notice – **T0618139EN** 3

LIGHT FIXTURE: L13H, L14H, L24, L25

McGraw-Edison

DESCRIPTION

The Gallon™ LED luminaire delivers exceptional performance in a sleek, contemporary, low-profile design. Patented, high-efficiency AccuLED Optics™ system provides uniform and energy-conscious illumination to walkways, parking lots, roadways, building areas and security lighting applications. IP66 rated and UL/cUL Listed for wet locations.

Catalog #	Type
Project	
Comments	Date
Prepared by	

SPECIFICATION FEATURES

Construction
Extruded aluminum driver enclosure thermally isolated from LED array for optimal thermal performance. Heavy-wall, die-cast aluminum and cape enclose housing and die-cast aluminum heat sinks. A unique, patent-pending, tool-less entry system sealing and heat sink provides scalability with superior structural rigidity. 3G vibration rated and designed for optional tool-less hardware available for ease of entry into electrical chamber. Housing is IP66 rated.

Optics
Patented, high-efficiency injection-molded AccuLED Optics technology. Optics are precisely designed to shape light for maximum application efficiency and application spacing. AccuLED Optics create consistent distribution patterns that adapt to meet customized application requirements. Offered standard in 4000K (+/- 275K) CCT 70 CRI. Optional 3000K, 5000K and 6000K CCT.

- L70 at 50,000 hours, projected in accordance with IES TM-21
- 10kV / 10kA surge protection consisting of a multiple LED package with proprietary phosphor coating to create one virtual point of light source for a productive "zone of light."


Color Specification & Quality Standards
- A light chromaticity specification ensures LED color uniformity, sustainable Color Rendering Index (CRI) and Correlated Color Temperature (CCT) over the useful life of the LED
- Color uniformity of 3 SDCM, exceeds ENERGY STAR® color standards per ANSI C78.377: 2008.

Electrical
LED drivers are mounted to removable tray assembly for ease of service. Class 2, 0.9 PF, 50/60Hz, 347V 60Hz or 480V 60Hz operation. 480V is compatible for use with 480Y/ Wye systems only. Standard with 0-10V dimming. Optional dimming via Wireless Lighting Solutions proprietary circuit module designed to communicate via AC power line surge. The Gallon LED luminaire is suitable for operation in -40°C to 40°C ambient environments. For applications with ambient temperatures above 40°C, specify the HA (High Ambient) option. Light Squares are IP66 rated. Greater than 90% lumen maintenance expected at 60,000 hours. Per IESNA LM-80 data and in accordance with TM-21.

Mounting
STANDARD ARM MOUNT
Extruded aluminum arm includes 3G vibration rated design for fast, easy positioning of fixture during mounting. When mounting two (or more luminaires at 90° and 120° apart, the EA extended arm may be required. Refer to the arm mounting requirement table. Round pole adapter included. For square pole applications, square pole adapter option. QUICK MOUNT ARM: Adapter is bolted directly to the pole. Quick mount arm slide into place on the adapter and is secured with two captive mounting screw and easy installation. The versatile, patent pending, quick mount arm accommodates multiple drill patterns ranging from 1-1/2" to 4-7/8". Removal of the door on the quick mount arm enables wiring of the fixture directly in the arm's wiring box compartment. A knock-out enables round pole mounting.

Finish
Housing finished in super durable TGIC polyester powder coat paint, 2.5 mil nominal thickness for superior corrosion resistance. Satin arm and wear. Head sold is powder coated black. Standard housing colors include black, bronze, grey, white, dark platinum and graphite metallic. Call for custom color matches available.

Warranty
Five-year warranty.

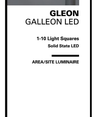

GLEON
GALLEON LED


1-10 Light Squares
Solid State LED

AREA/SITE LUMINAIRE

CERTIFICATION DATA
IES Information Rated
DesignLights Consortium® Qualified*
ENERGY STAR® Certified (GEON, CST and narrow only)
IP66 Rated
3G Vibration
LM79 / LM80 Compliant
UL/cUL Wet Location Listed

ENERGY DATA
Electronic LED Driver
>0.9 Power Factor
<20% Total Harmonic Distortion
120V-277V 50/60Hz
-40°C Min. Temperature
40°C Max. Temperature
50°C Max. Temperature (HA Option)

DIMENSIONS

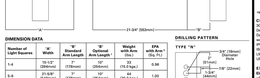

DIMENSION DATA

Number of Light Squares	"A" Width	"B" Overall Arm Length	"C" Overall Arm Length	Weight (Lbs. / Kgs.)	EPA (Sq. Ft.)
1-4	19-1/2" (494mm)	7" (178mm)	19" (483mm)	25 (19.5 Kgs.)	0.56
5-8	21-3/8" (543mm)	7" (178mm)	19" (483mm)	44 (20.0 Kgs.)	1.00
7-8	21-3/8" (543mm)	7" (178mm)	19" (483mm)	54 (24.5 Kgs.)	1.21
9-10	33-3/4" (857mm)	7" (178mm)	19" (483mm)	83 (38.4 Kgs.)	1.12

NOTES 1. Optional arm length to be used where mounting two fixtures at 90° or at angles up to 270.

DRILLING PATTERN



COOPER Lighting Solutions

*www.designlights.org

T0560092EN
June 2, 2020 12:06 PM

LIGHT FIXTURE: L13H, L14H, L24, L25

ORDERING INFORMATION


GLEON GALLEON LED

Sample Number: **GLEON-HT-44-LED-E1-T3-GM-GM**

Product Family *	Light Engine	Number of Light Squares	Lamp Type	Voltage	Distribution	Color	Mounting
GLEON Gallon	AR=3-Drive Current	09=1 09=2 09=3 09=4 09=5 09=6 09=7 09=8 09=9 10=10	**LED**=Solid State Light Emitting Diodes	3=120-277V 4=UL/cUL* 480=480V **	T3=Type 3 T3R=Type 3 Rotatable T4=Type 4 T4FT=Type 4 Forward Throw T5=Type 5 T5W=Type 5 Wide T5VS=Type 5 Very Wide T5S=Type 5 Symmetric T5M=Type 5 Medium T5MW=Type 5 Medium Wide T5LG=Type 5 Large SLA=Type 6 w/Left Control SRA=Type 6 w/Right Control BLC=Type 6 w/Left Control Left BRC=Type 6 w/Right Control Right RW=Rectangular Wide Type RF=Rectangular Forward Throw	HA=Grey BZ=Bronze BK=Black DP=Dark Platinum GM=Graphite Metallic WH=White	**[Blank]**=Arm for Round or Square Pole RA=Universal Arm** SPA=Square Pole Adapter** RPA=Round Pole Adapter** QM=Quick Mount Arm (Standard Length) ** QMEA=Quick Mount Arm Extended Length **


Options (Add as Suffix)	Accessories (Order Separately)
MSLOB=Motion Sensor for ON/OFF Operation, Mounted at 8' Mounting Height**	**ZA-RA10**=ASM4 Photocontrol, Multi-Tap, 105-285V
MSLOBD=Motion Sensor for ON/OFF Operation, 8' - 40' Mounting Height**	**ZA-RA208**=ASM4 Photocontrol, 208V
MSLOBHD=Motion Sensor for ON/OFF Operation, 30' - 40' Mounting Height**	**ZA-RA240**=ASM4 Photocontrol, 240V
MSLOBLOD=Motion Sensor for ON/OFF Operation, 8' - 40' Mounting Height**	**ZA-RA277**=ASM4 Photocontrol, 277V
MSLOBLOHD=Motion Sensor for ON/OFF Operation, 30' - 40' Mounting Height**	**ZA-RA480**=ASM4 Photocontrol, 480V
MSLOBHLOHD=Motion Sensor for Dimming Operation, 30' - 40' Mounting Height**	**HA-USB**=7-Pin* Surge Module Replacement
MSLOBHLOHDR=Motion Sensor for Dimming Operation, 30' - 40' Mounting Height**	**HA-10A-120**=Surge Module Replacement for 5 UP CLO Sensor
MSLOBLOHDR=Sound Motion Sensor, 8' - 20' Mounting Height**	**HA-10A-277**=Surge Module Replacement for 5 UP CLO Sensor
MSLOLOHDR=Sound Motion Sensor, 21' - 40' Mounting Height**	**HA-10A-480**=Surge Module Replacement for 5 UP CLO Sensor
MSLOBHLOHDR=Motion Sensor for Dimming Operation, 8' - 40' Mounting Height**	**HA-10A-347**=Surge Module Replacement for 5 UP CLO Sensor
MSLOBHLOHDR=Motion Sensor for Dimming Operation, 21' - 40' Mounting Height**	**HA-10A-208**=Surge Module Replacement for 5 UP CLO Sensor
ZM=Metro Accessible 4-PIN Twistlock Receptacle***	**HA-10A-240**=Surge Module Replacement for 5 UP CLO Sensor
ZMPE=Metro Accessible 4-PIN Twistlock Receptacle with Photocontrol***	**HA-10A-480**=Surge Module Replacement for 5 UP CLO Sensor
ZMPEWSC=Wireless Sensor, Network Lamp for 8' - 40' Mounting Height***	**HA-10A-347**=Surge Module Replacement for 5 UP CLO Sensor
ZMPEWSCDIM=Wireless Sensor, Network Lamp for 8' - 40' Mounting Height***	**HA-10A-208**=Surge Module Replacement for 5 UP CLO Sensor
ZMPEWSCDIMR=Wireless Sensor, Network Lamp for 8' - 40' Mounting Height***	**HA-10A-240**=Surge Module Replacement for 5 UP CLO Sensor
ZMPEWSCDIMR=Wireless Sensor, Network Lamp for 8' - 40' Mounting Height***	**HA-10A-480**=Surge Module Replacement for 5 UP CLO Sensor
ZMWSCDIMR=Wireless Sensor, Network Lamp for 8' - 40' Mounting Height***	**GLEONMTG**=Field Installed Wall Mount Kit for 1-4 Light Squares
ZMPEWSCDIMR=Wireless Sensor, Network Lamp for 8' - 40' Mounting Height***	**GLEONMTG**=Field Installed Wall Mount Tip For 5-8 Light Squares
ZMPEWSCDIMR=Wireless Sensor, Network Lamp for 8' - 40' Mounting Height***	**GLEONMTG**=Field Installed Wall Mount Tip For 9-10 Light Squares
ZMPEWSCDIMR=Wireless Sensor, Network Lamp for 8' - 40' Mounting Height***	**GLEON-DM**=Quick Mount Arm Kit
ZMPEWSCDIMR=Wireless Sensor, Network Lamp for 8' - 40' Mounting Height***	**GLEON-DM-EA**=Quick Mount Arm Kit Extended Length**
ZMPEWSCDIMR=Wireless Sensor, Network Lamp for 8' - 40' Mounting Height***	**LTADP**=Field Installed Trim Adapter
ZMPEWSCDIMR=Wireless Sensor, Network Lamp for 8' - 40' Mounting Height***	**ZMWPA**=Wireless Wireless Series 3' - 40' Mounting Height****
ZMWPDMG=Wireless Wireless Series 3' - 40' Mounting Height****	**ZMWPDMGR**=Wireless Wireless Series 15' - 40' Mounting Height****

NOTES
1. Luminaire is responsible for engineering available in confirm pole and fixture compatibility for all applications. Refer to our white paper WPKGEON for additional support information. 2. Designs Lights Consortium® (DLC) Premium qualified versions may be available. Please consult factory for details. 3. Not available with 480V. 4. Not available with 480V, 347V or 277V. 5. Not available with 347V or 277V. 6. Not available with 347V. 7. Not available with 480V or 277V. 8. Not available with 480V or 347V. 9. Not available with 480V, 347V or 277V. 10. Not available with 480V, 347V or 277V. 11. Not available with 480V, 347V or 277V. 12. Not available with 480V, 347V or 277V. 13. Not available with 480V, 347V or 277V.

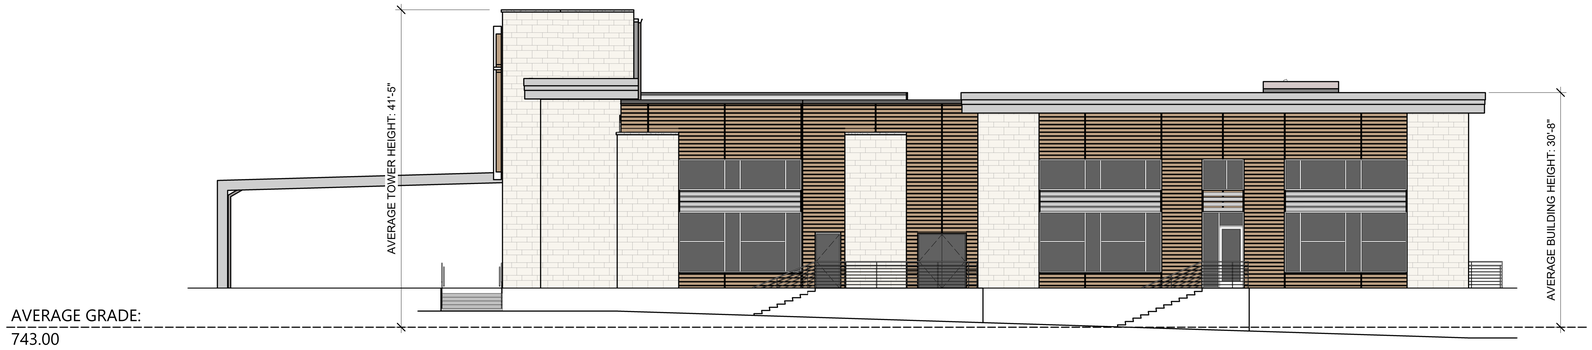

NORTH ELEVATION

SCALE: 1/8" = 1'-0"

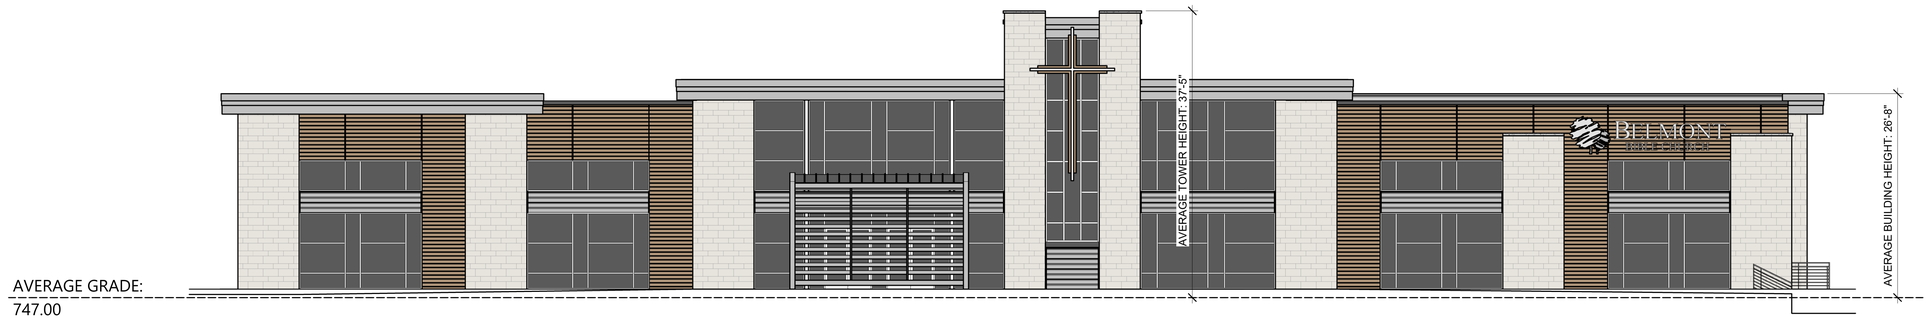

EAST ELEVATION

SCALE: 1/8" = 1'-0"

ELEVATIONS - AVERAGE GRADE

EXCEL
ARCHITECTS • ENGINEERS • SURVEYORS
Always a **Better Plan**
100 Camelot Drive
Fond Du Lac, WI 54935
Phone: (920) 926-9800
www.EXCELENGINEER.com

PROJECT INFORMATION

PROPOSED BUILDING FOR:

BELMONT BAPTIST CHURCH

5430 BELMONT ROAD • DOWNERS GROVE, IL 60515

PROFESSIONAL SEAL

SHEET DATES

SHEET ISSUE PRELIM


REVISIONS

JOB NUMBER 1967160

SHEET NUMBER **A2**

2020 © EXCEL ENGINEERING, INC.

C:\Users\smerr\Documents\1967160_ARCH_CENTRAL_19.3wwt / MERCH.rvt
9/16/2020 11:13:17 PM

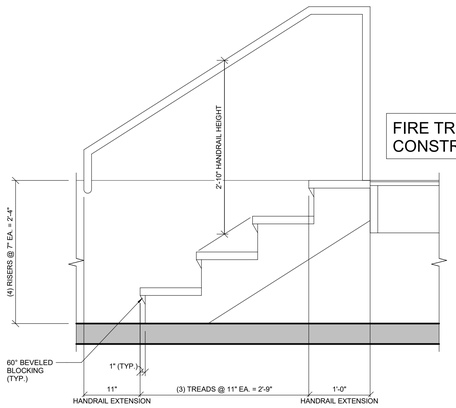

FIRE TREATED CONSTRUCTION

1 A1.1 STAIR SECTION

SCALE: 1" = 1'-0"

GENERAL NOTES


- ALL INTERIOR DIMS. ARE FROM FACE-OF-STUD TO FACE-OF-STUD.
- MISCELLANEOUS HARDWARE INCLUDED: HANDICAP HARDWARE, MEN'S AND WOMEN'S REST ROOM SIGNS.
- PROVIDE WOOD BLOCKING FOR ANY FURNISHINGS BY OWNER. (VERIFY LOCATIONS)

SYMBOLS LEGEND

- SEE SHEET A6.0 FOR WALL TYPES
- EXIT SIGNAGE
- F.E. — FIRE EXTINGUISHER-SEE DETAIL 5/A5.0
- (6B) F.E. — FIRE EXTINGUISHER w/ CABINET -SEE DETAIL 6/A5.0
- STUD WALL
- MASONRY VENEER
- C.M.U. WALL
- (1) HOUR FIRE RATED

SEE PLAN FOR ALL WALL WIDTHS

- NEW DOOR

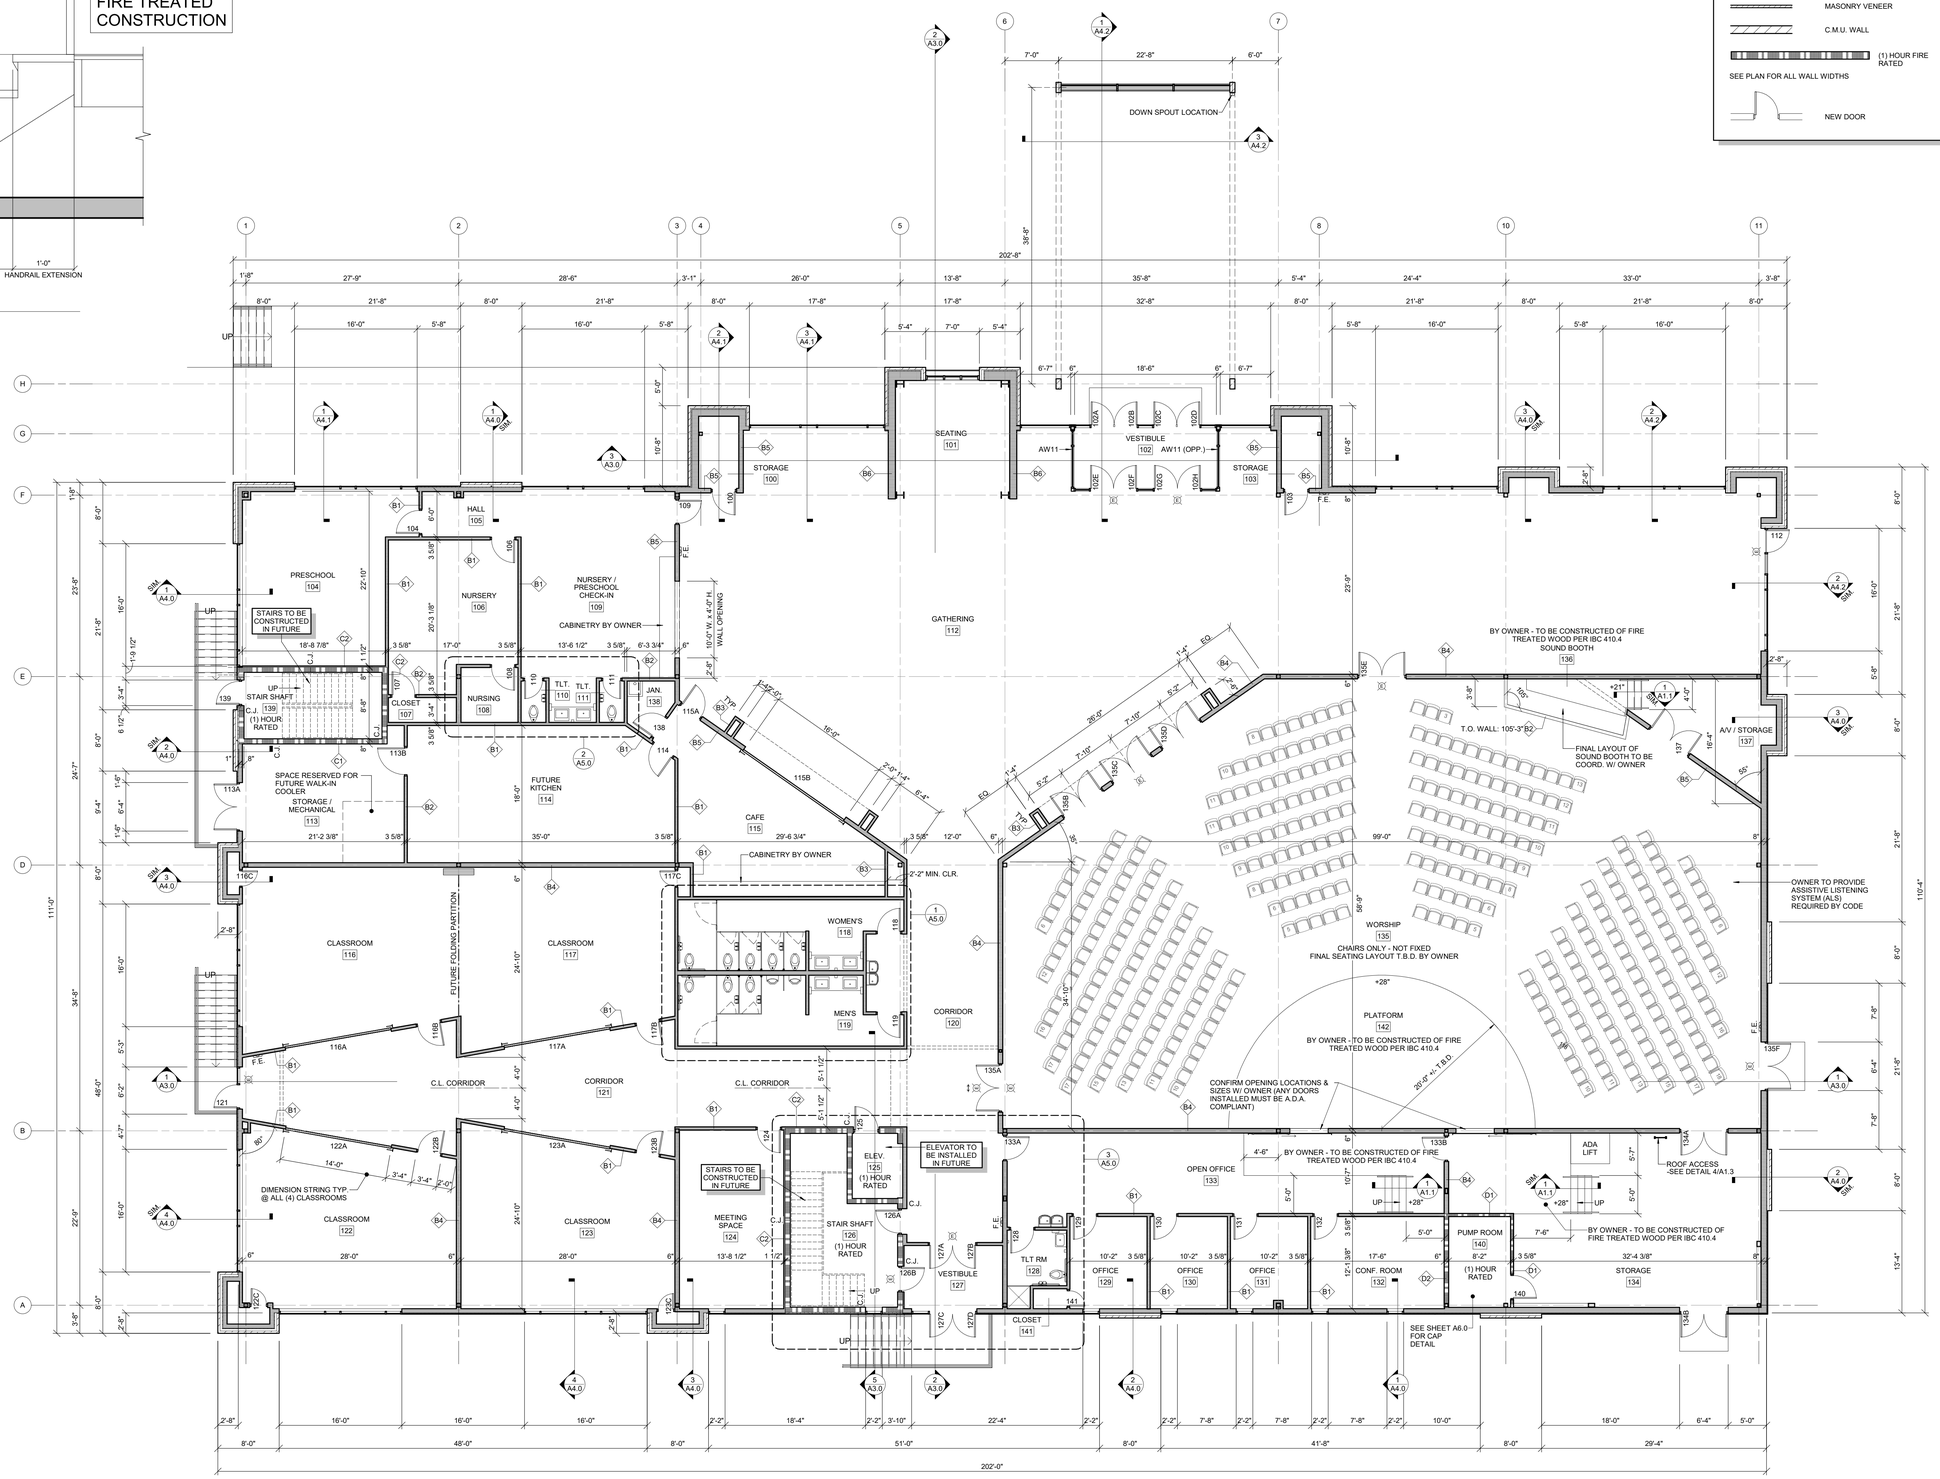

NORTH

FIRST FLOOR PLAN

SCALE: 1/8" = 1'-0"

8' 0' 8' 16'

FIRST FLOOR PLAN

EXCEL

ARCHITECTS ● ENGINEERS ● SURVEYORS

Always a **Better Plan**

100 Camelot Drive
Fond Du Lac, WI 54935
Phone: (920) 926-9800
www.EXCELENGINEER.com

PROJECT INFORMATION

PROPOSED BUILDING FOR:

BELMONT BAPTIST CHURCH

5430 BELMONT ROAD ● DOWNERS GROVE, IL 60515

PROFESSIONAL SEAL

PRELIMINARY DATES

JUNE 4, 2020
JUNE 30, 2020

NOT FOR CONSTRUCTION

JOB NUMBER


1967160


SHEET NUMBER

A1.1

2020 © EXCEL ENGINEERING, INC.

C:\Users\brent\Documents\19670_ARCH_CENTRAL_19_brent.rvt
6/8/2020 2:33:33 PM

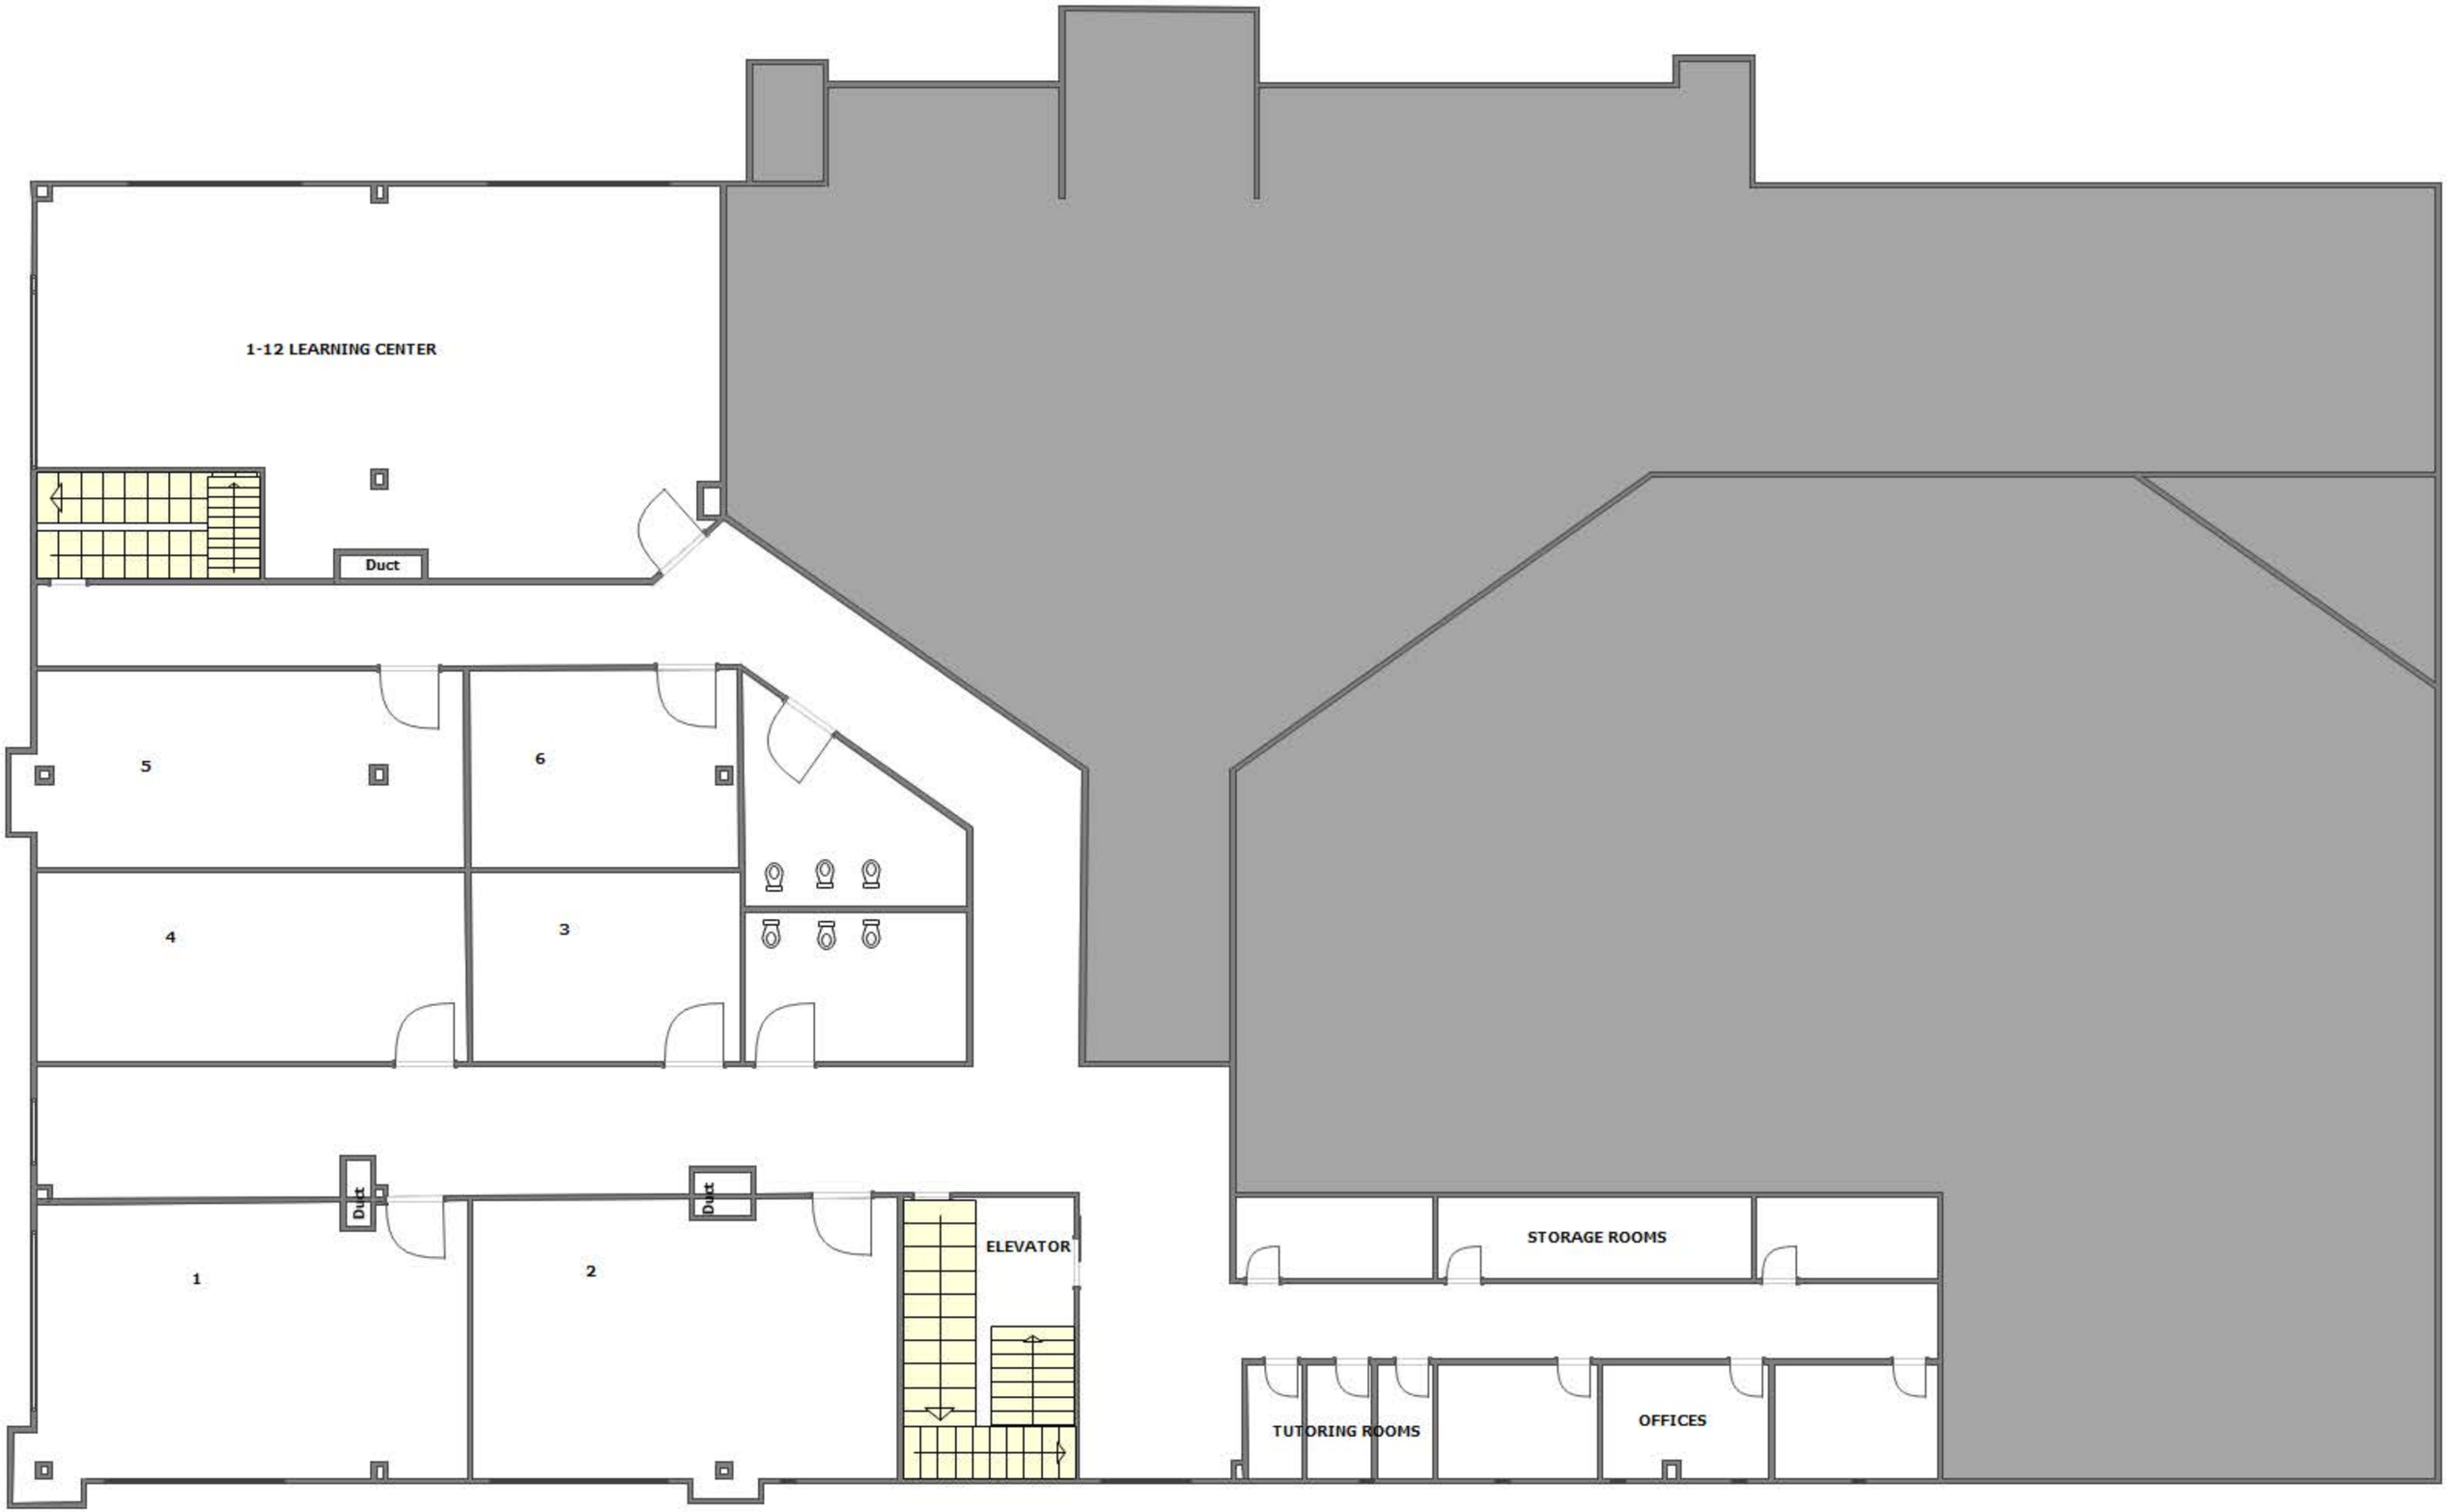
1-12 LEARNING CENTER
Duct
5
6
4
3
Duct
Duct
1
2
ELEVATOR
STORAGE ROOMS
TUTORING ROOMS
OFFICES

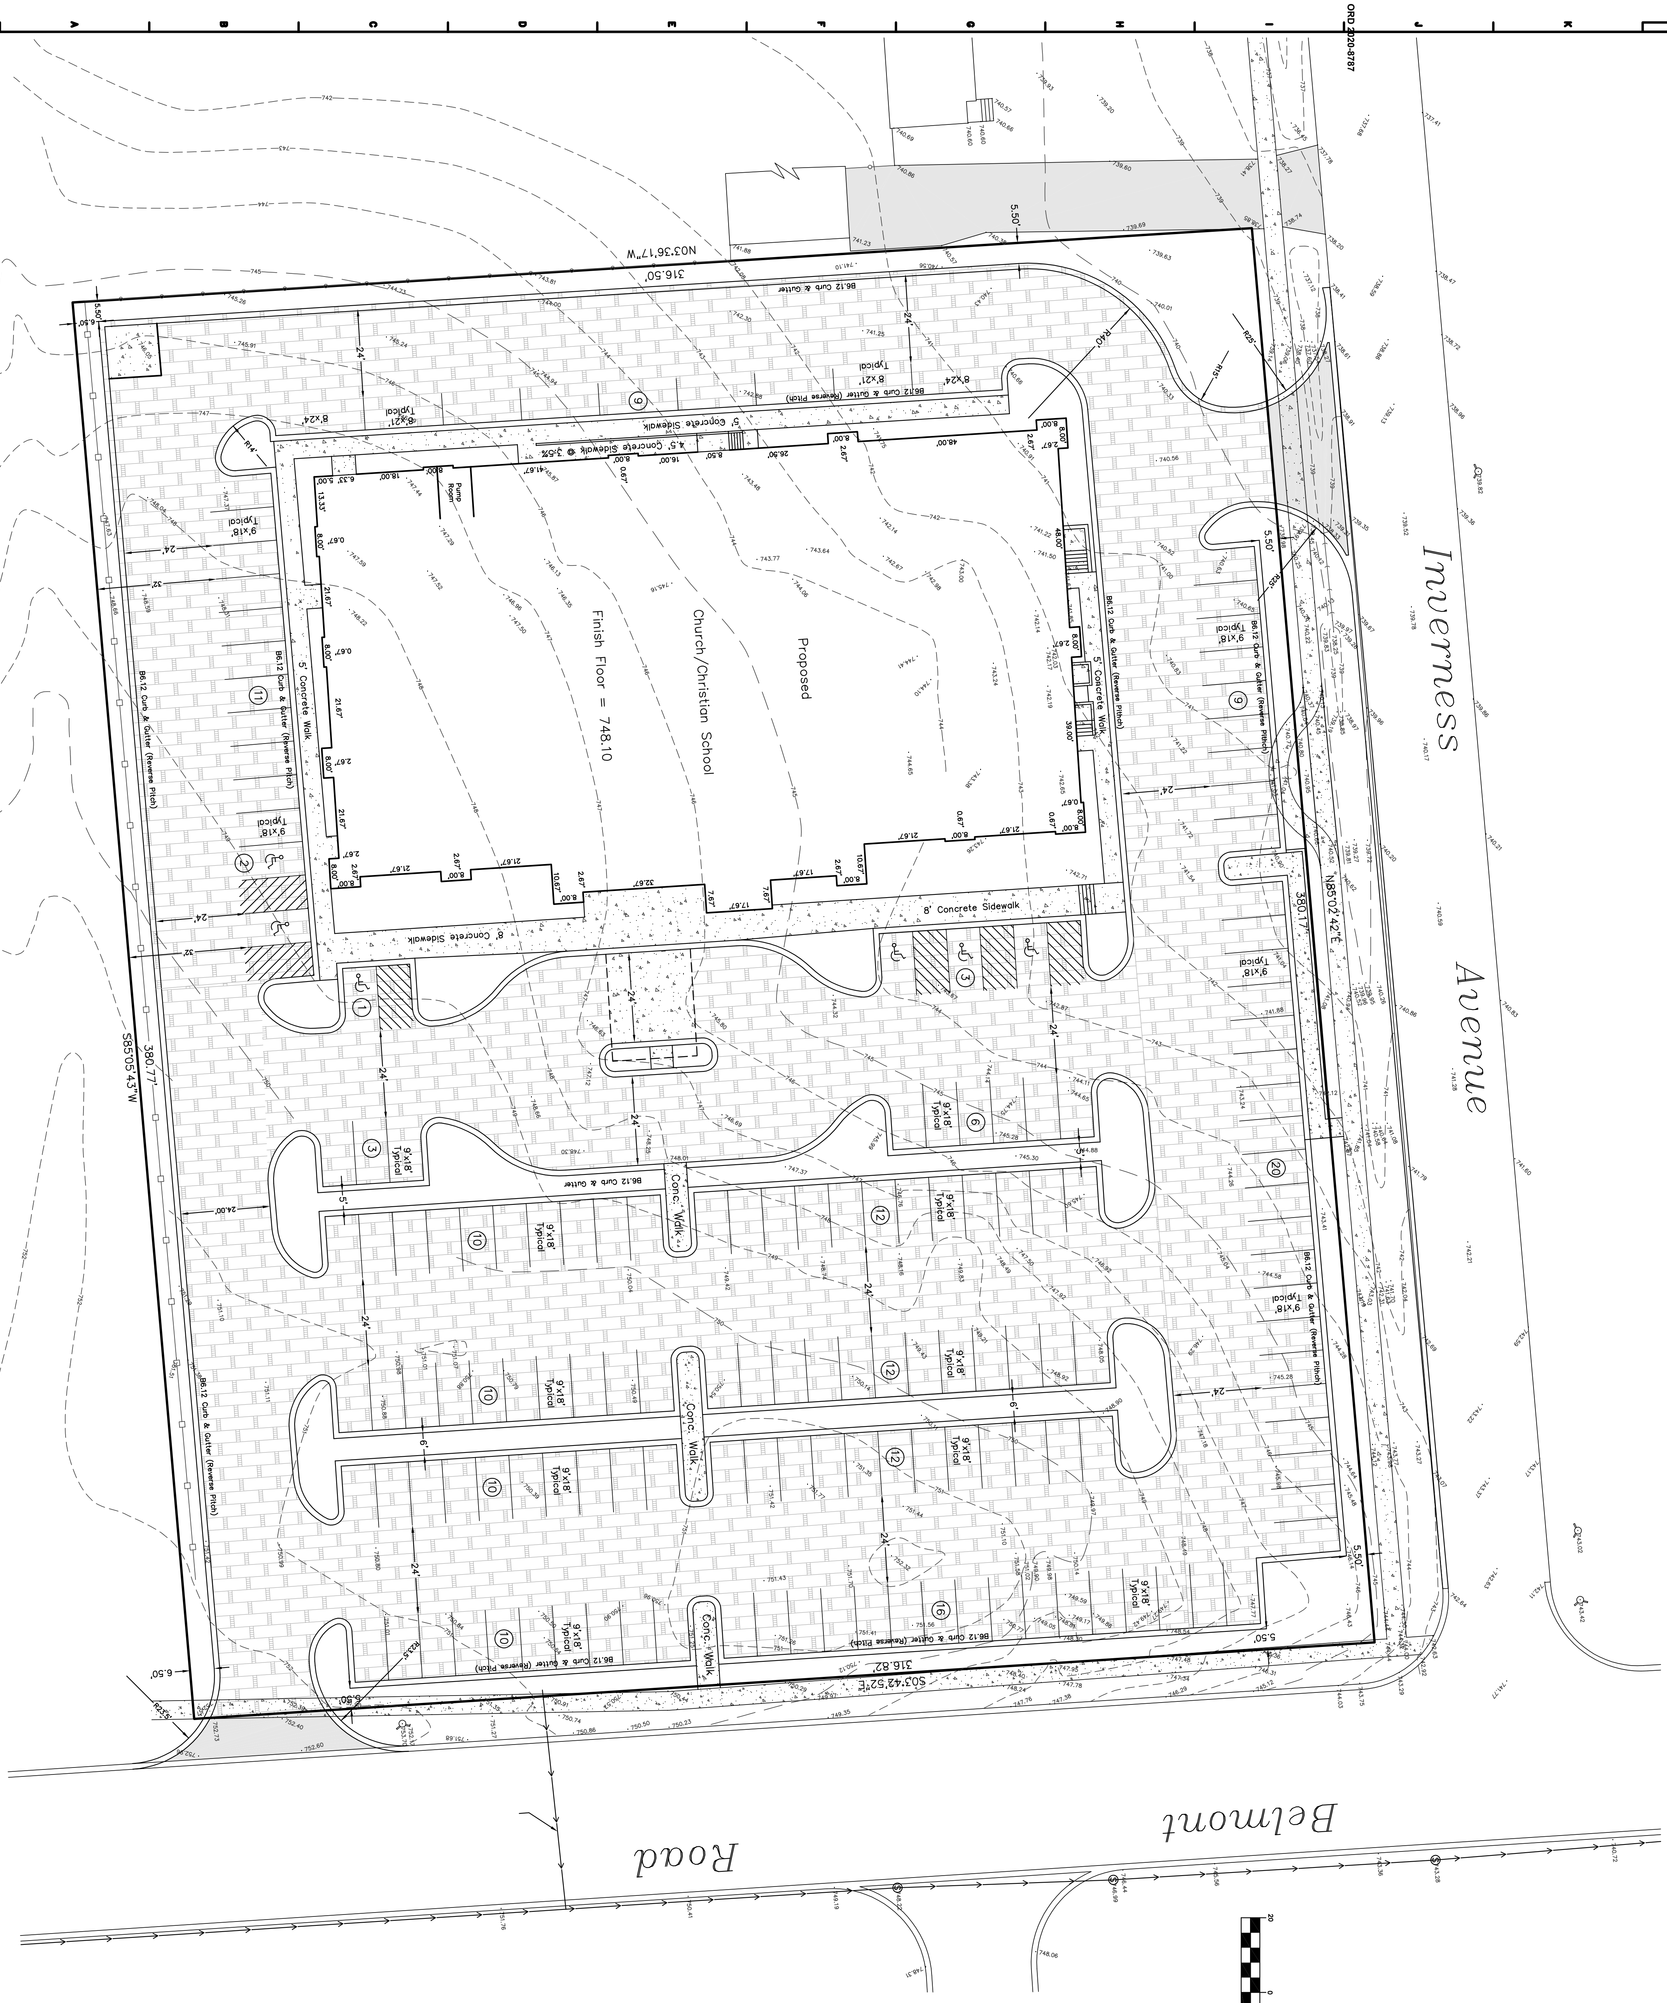

Site Data

Proposed Zoning	INP–1
Proposed Use	Church/Christian School
Total Lot Area	120,450 sq.ft., 2.7651 Acres
Proposed Church/School Building	22,574 sq.ft.
Proposed Total Building Coverage	23,632 sq.ft. = 19.62%

The religious assembly traffic occurs on Sundays only, with arrival betwee 10–11 am and departure between 12–1pm
The elementary/junior high/senior high traffic is weekdays, with arrival between 8–9am and departing between 3–4pm
The preschool traffic is weekdays, with arrivals between 6–9am and departure between 3–6pm
The office traffic is weekdays, with arrivals between 6–9am and departing between 3–6pm.

Parking Data

Maximum Capacity (Church) = 400	
(Religious Assembly) 1 space per 4 occupants	100 spaces
Maximum (Elementary/Junior High) Student Capacity = 50	
(Elementary/Junior High) 0.10 spaces per student	5 spaces
Maximum (Senior High) Student Capacity = 50	
(Senior High) 0.30 spaces per student	15 spaces
Maximum Preschool area = 7,000 sq.ft.	
(preschool) 2 spaces per 1000sq.ft.	14 spaces
drop off pick up 2 spaces per 1000sq.ft.	7 spaces
Maximum Office area = 3,000 sq.ft.	
(Office) 3 spaces per 1000sq.ft.	9 spaces
Total required parking	150 spaces
Provided Parking = 6 ADA & 150 =	156 spaces

Pynear & Son, Inc.
Consulting Engineers
Professional Design Firm
Licenses No. 184–004637

595 BUTTONWOOD CIRCLE
NAPERVILLE, ILLINOIS 60540
(630) 355–9889 PHONE
(630) 355–5362 FAX

ISSUE:

#	Date	Description
1	06-22-20	Per VDOG review email 3-10-20
2	09-09-20	Per VDOG meeting 09-04-20

OWNER:
Belmont Bible Church
Pastor Mark Moore

5430 Belmont Road
Downers Grove, IL 60515
(630) 347-4161

PROJECT:

BELMONT BIBLE CHURCH

5430 Belmont Road


Downers Grove, Illinois

Date:
Design/Drawn: WAR
Approved: CWR
Book No.: -
File No.: -

SHEET TITLE:
Site Plan

SHEET NUMBER:
SP-1
SHEET 1 OF

Project No.: 20-7982

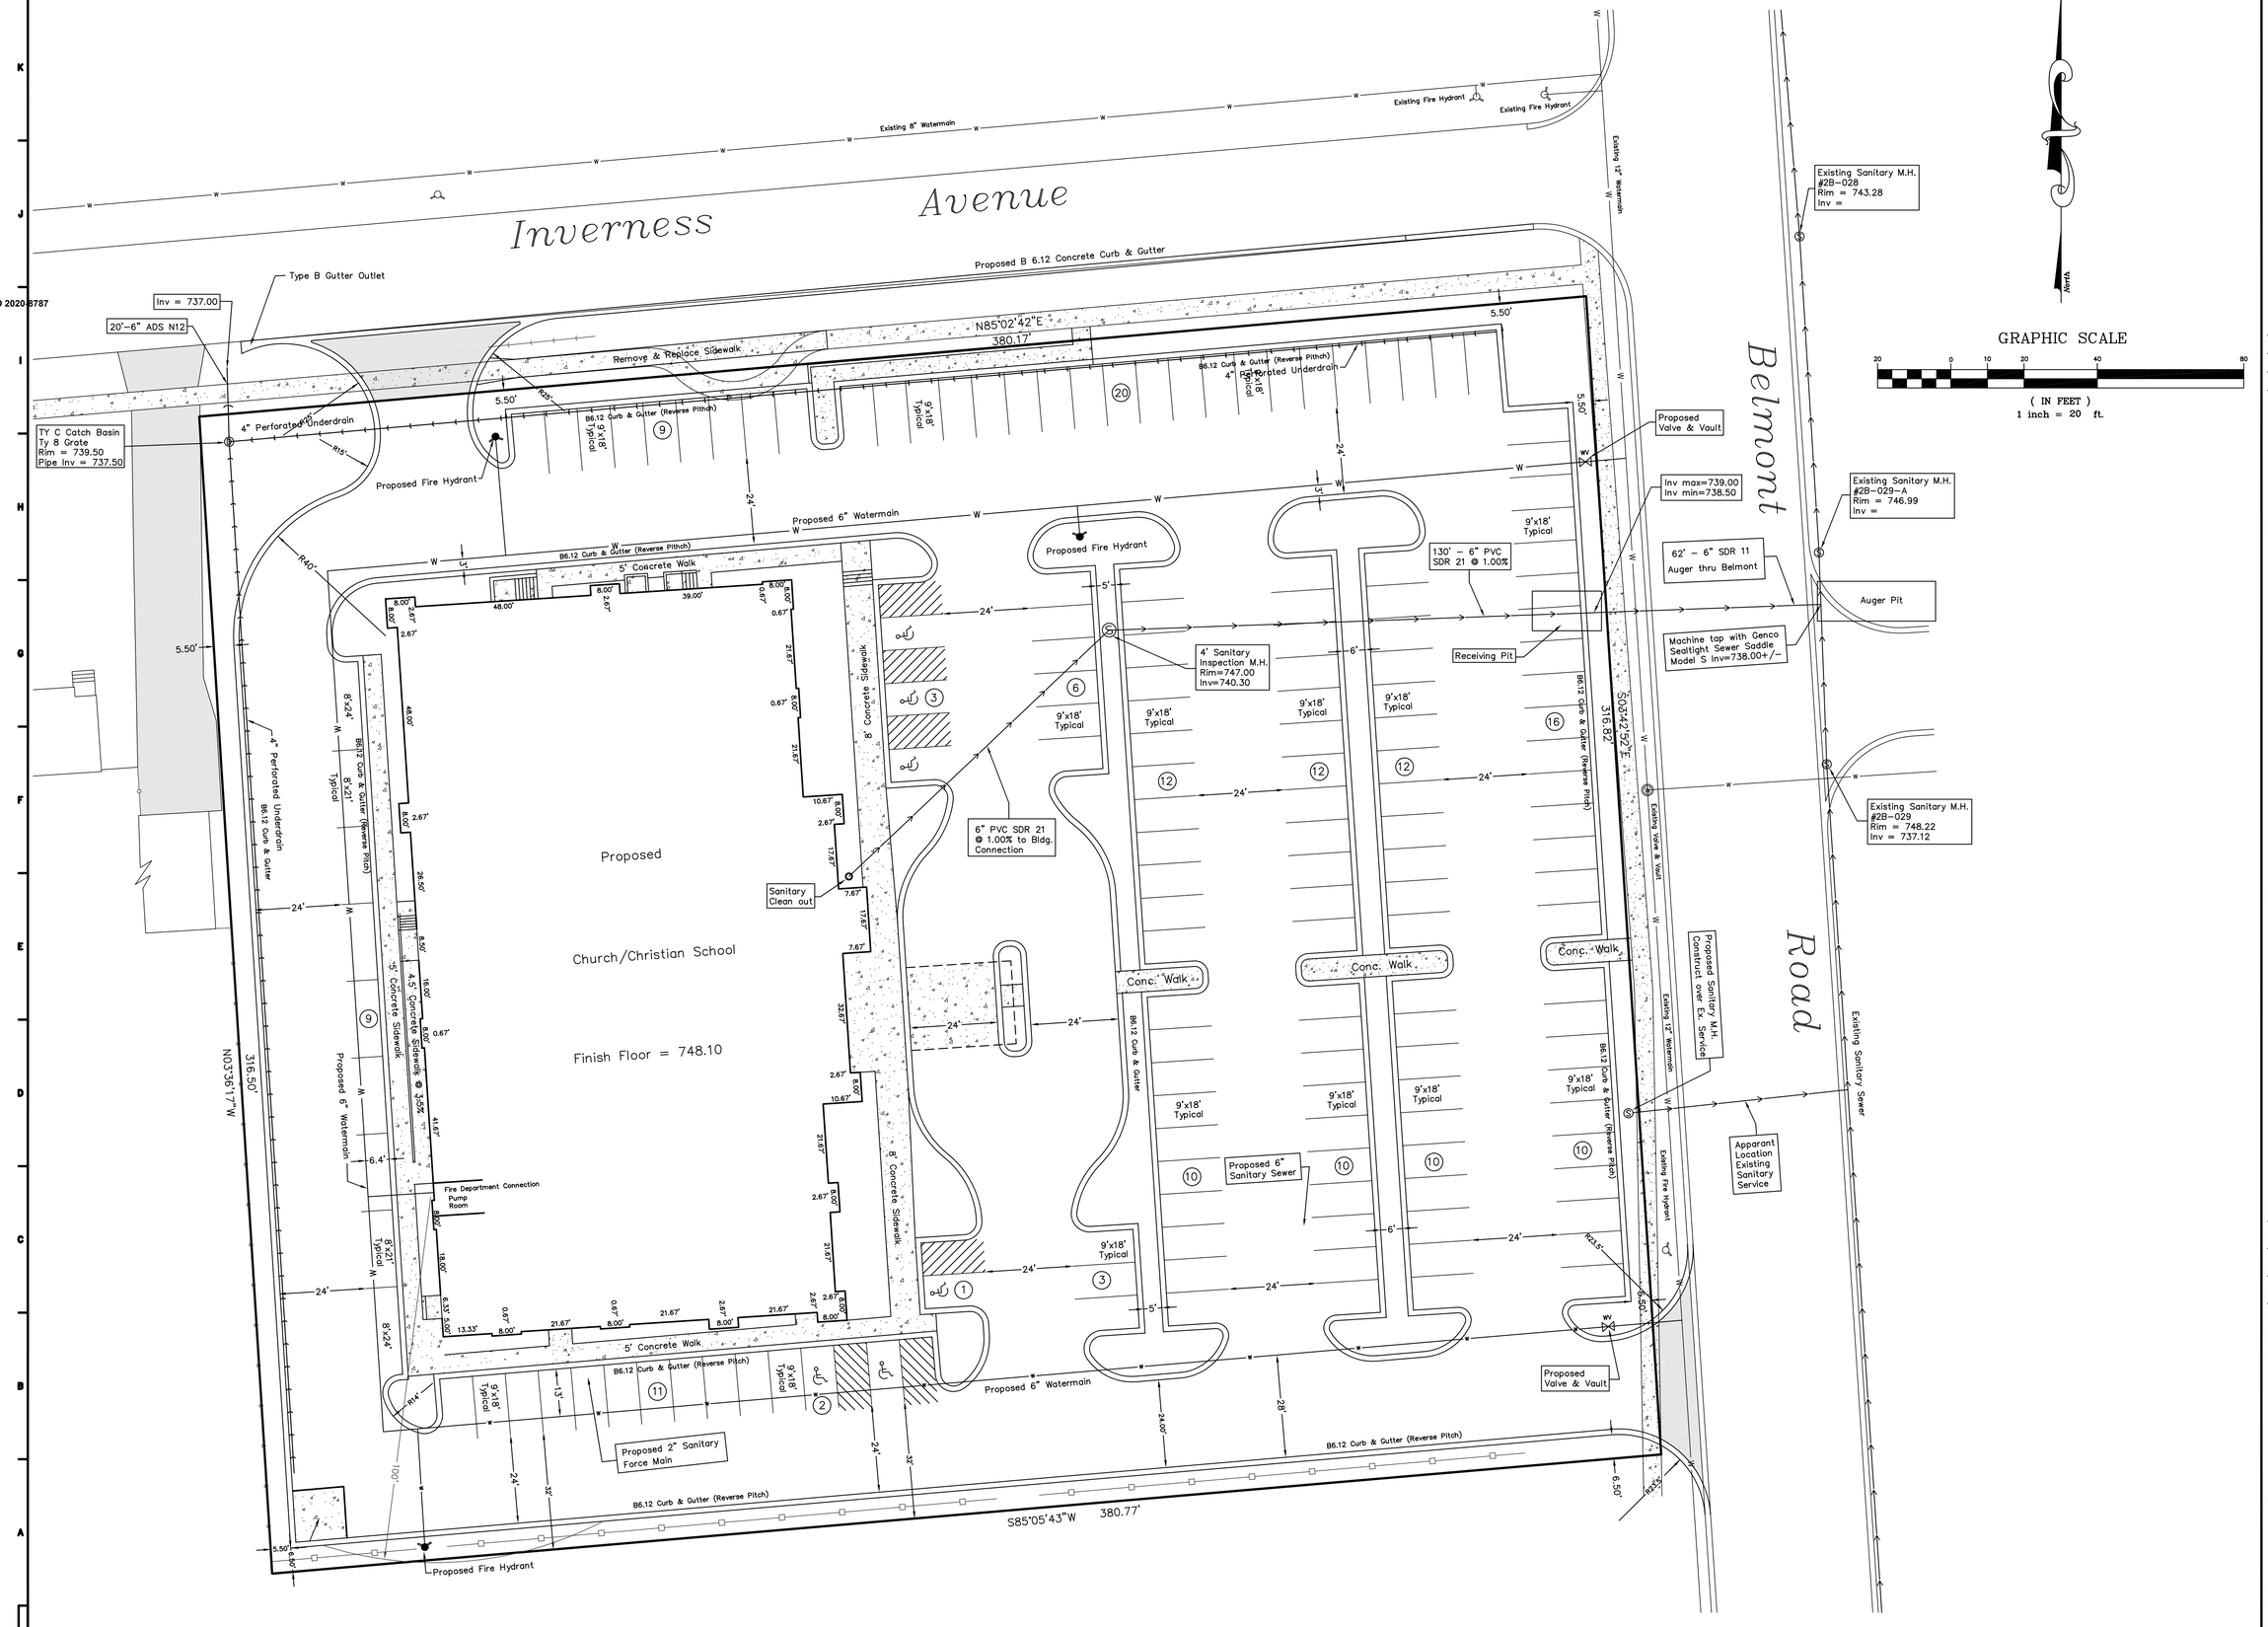

ORD 2020-8787

Rynear & Son, Inc.
Consulting Engineers
Professional Design Firm
Licenses No. 184-004637

595 BUTTONWOOD CIRCLE
NAPERVILLE, ILLINOIS 60540

(630) 355-9889 PHONE
(630) 355-5362 FAX

ISSUE:

#	Date	Description
1	09-30-20	Per VDG review 08/31/20

PROJECT:
BELMONT BIBLE CHURCH
5430 Belmont Road
Downers Grove, Illinois


OWNER:
Belmont Bible Church
Pastor Mark Moore
5430 Belmont Road
Downers Grove, IL 60515
(630) 347-4161


Date:
Design/Drawn: WAR
Approved: CWR
Book No.: -
File No.: -


SHEET TITLE:
Utility & Geometric Plan


SHEET NUMBER:
C-2
SHEET 2 OF


Project No.: 20-7992

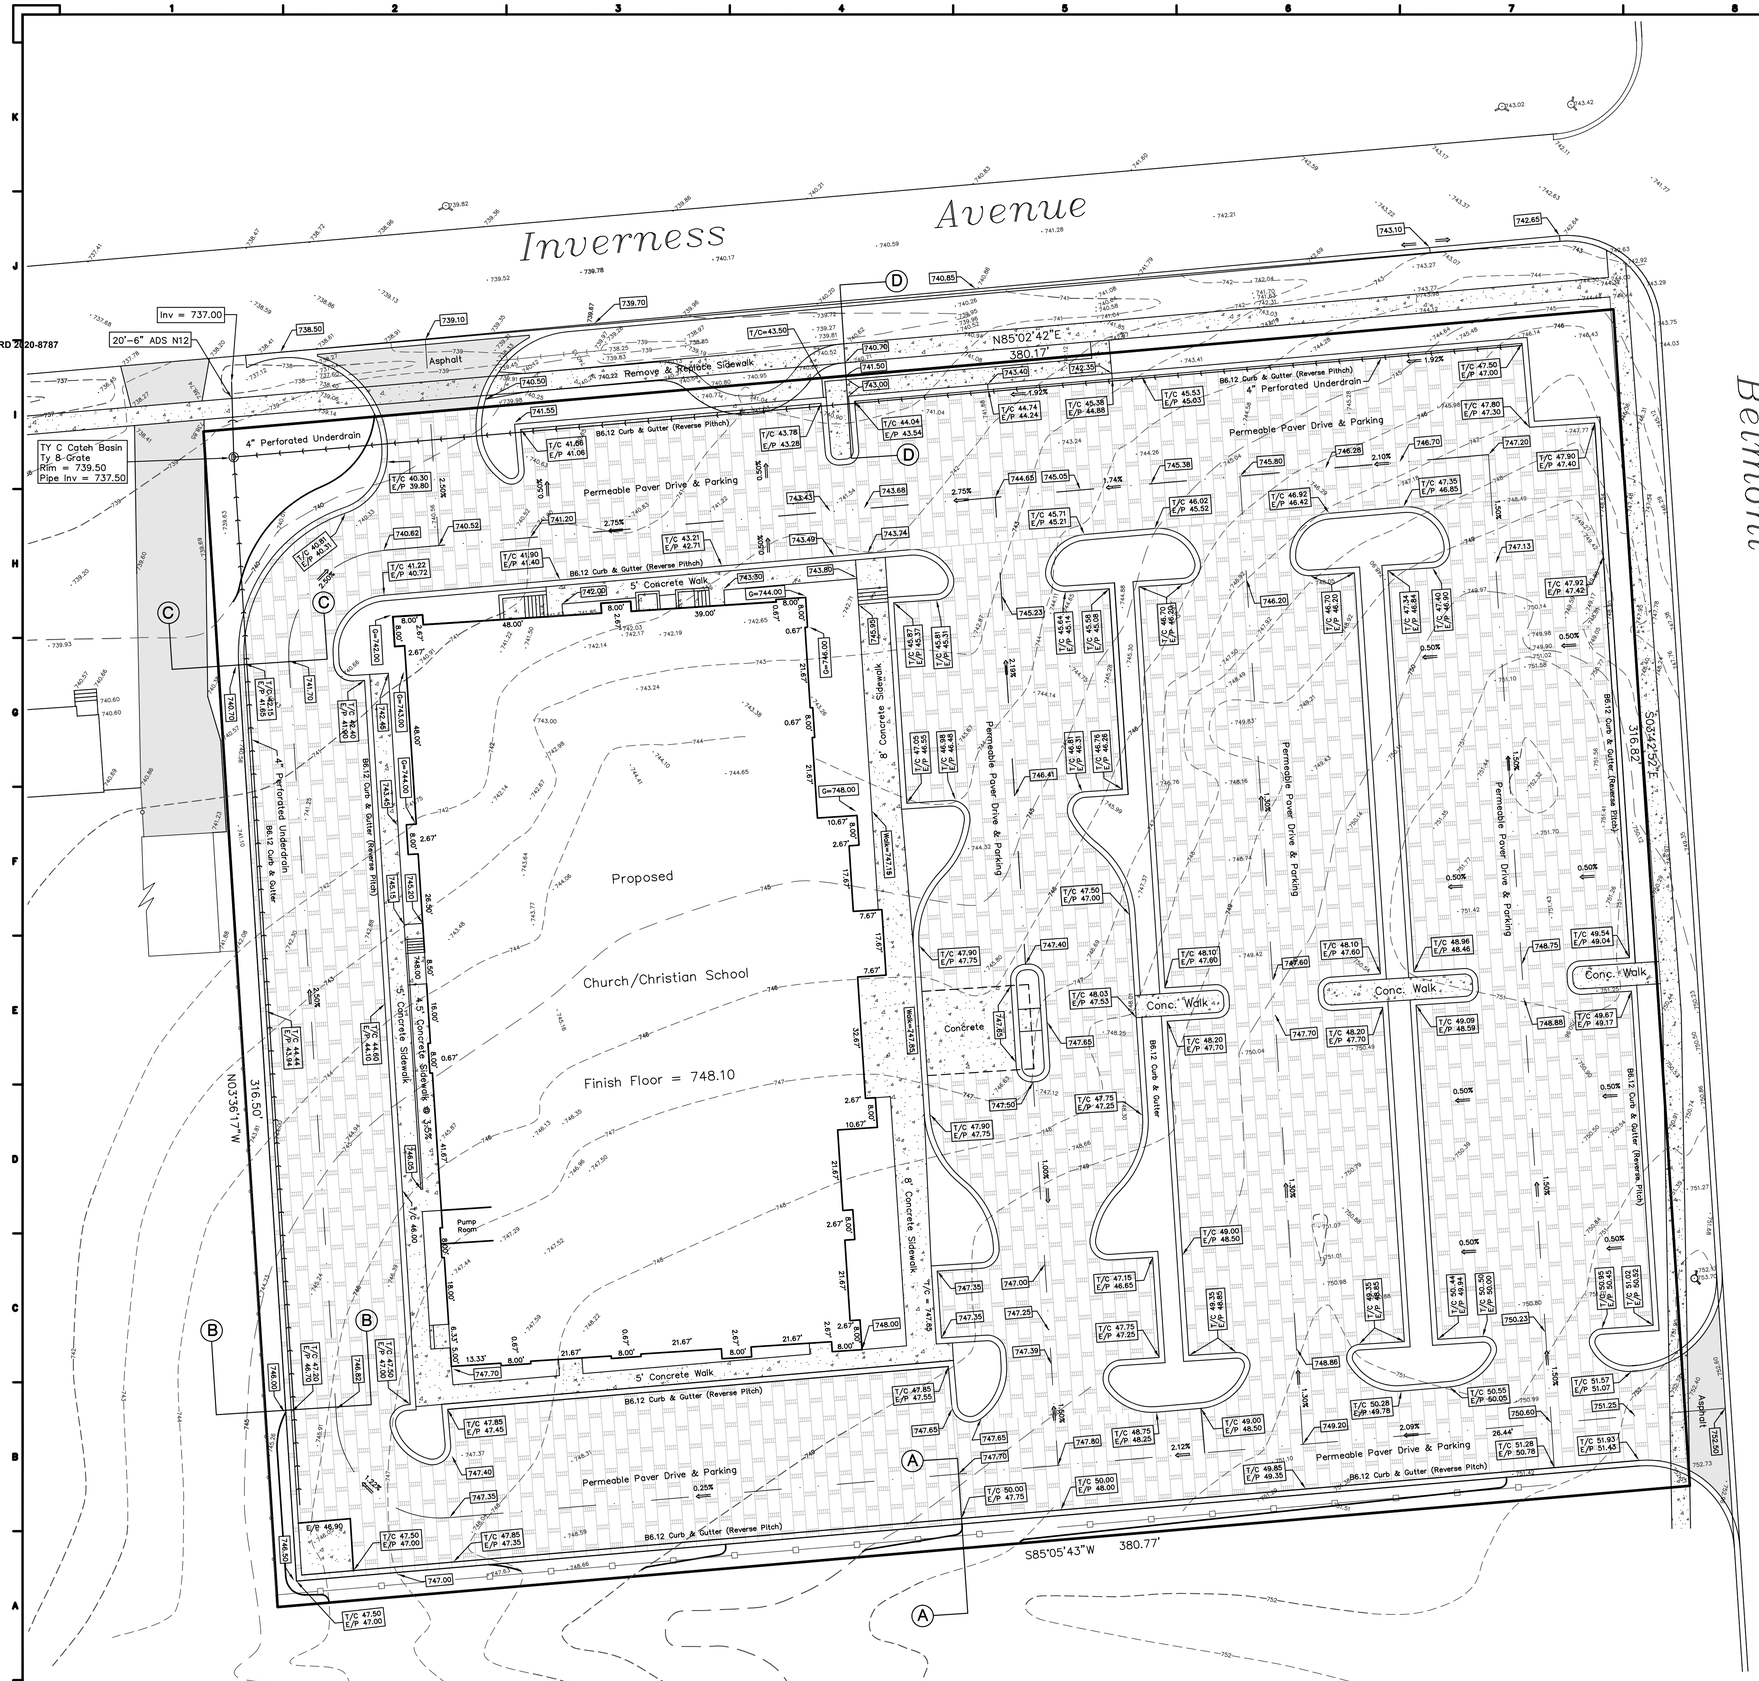


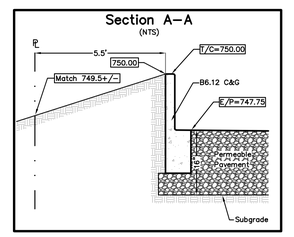

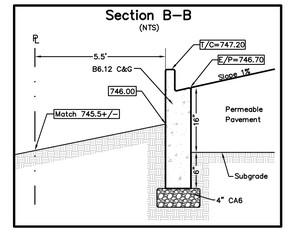

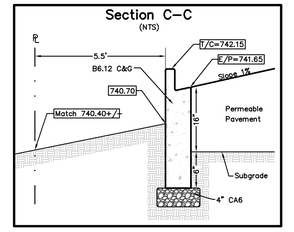

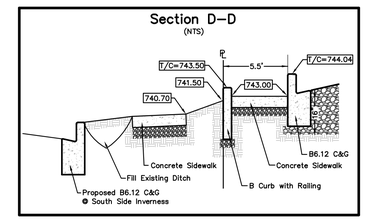

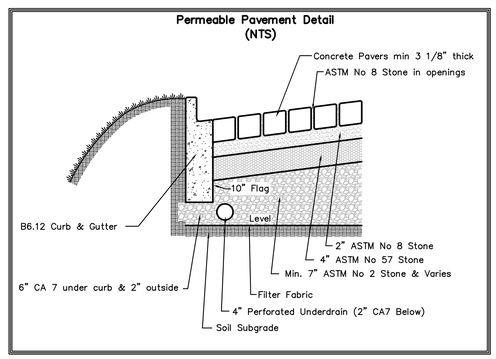

Rynear & Son, Inc.
Consulting Engineers
Professional Design Firm
Licenses No. 184–004637

595 BUTTONWOOD CIRCLE
NAPERVILLE, ILLINOIS 60540

(630) 355–9889 PHONE
(630) 355–5362 FAX

ISSUE:

#	Date	Description
1	09–30–20	Per VDG review 08/31/20

PROJECT:
BELMONT BIBLE CHURCH
5430 Belmont Road
Downers Grove, Illinois


OWNER:
Belmont Bible Church
Pastor Mark Moore
5430 Belmont Road
Downers Grove, IL 60515
(630) 347-4161


Date:
Design/Drawn: WAR
Approved: CWR
Book No.: -
File No.: -

SHEET TITLE:
Grading Plan

SHEET NUMBER:
C-3
SHEET 3 OF

Project No.: 20-7992

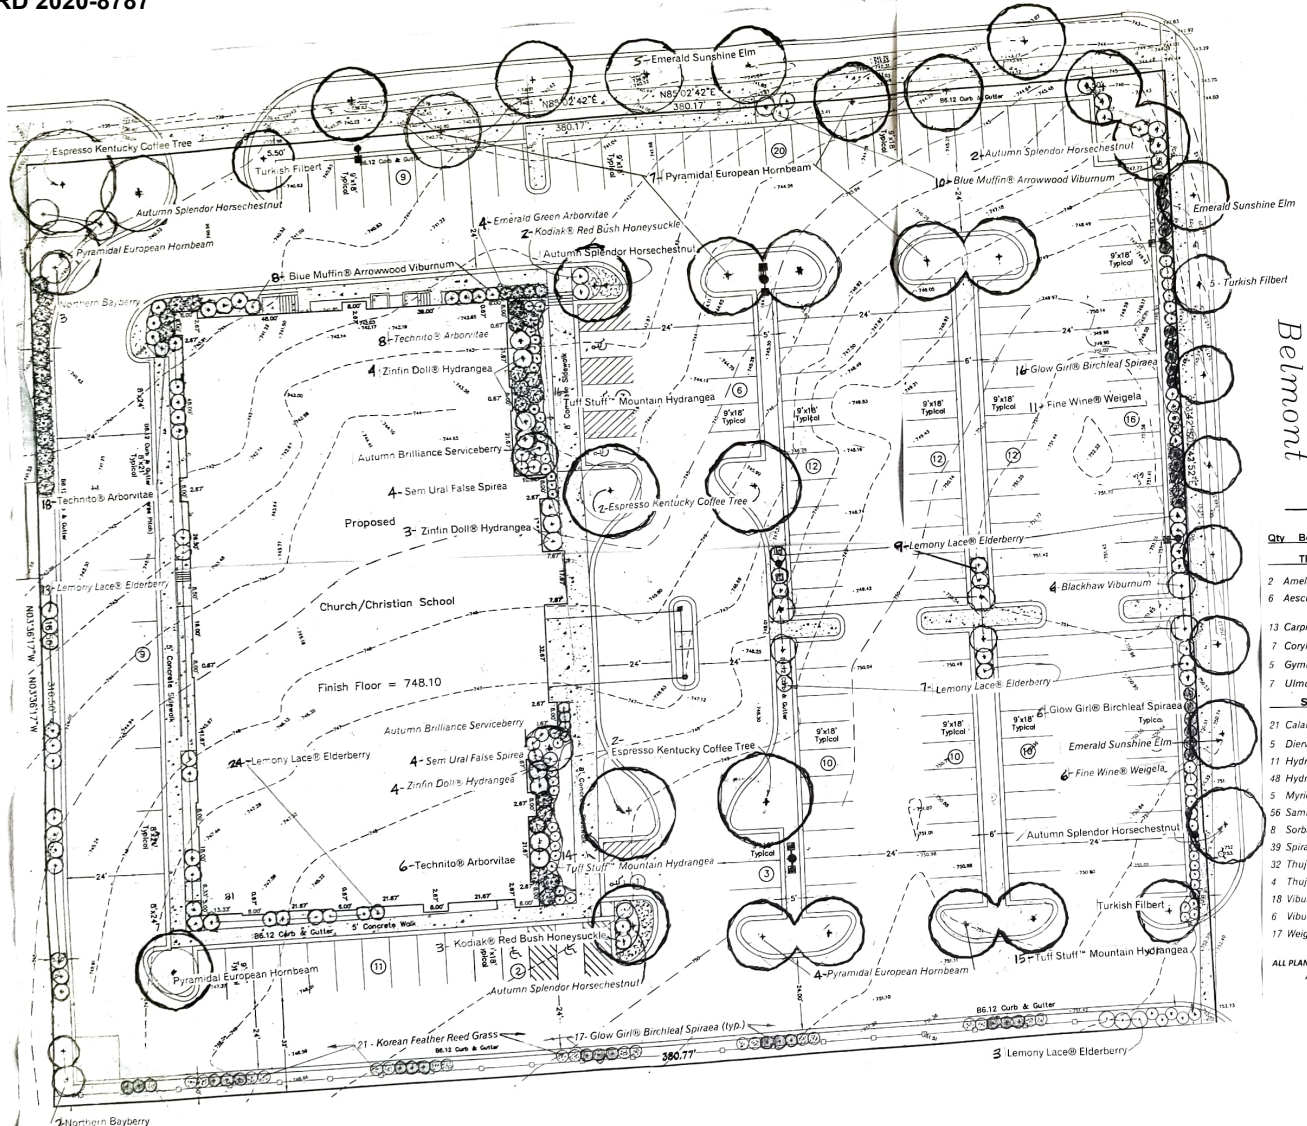

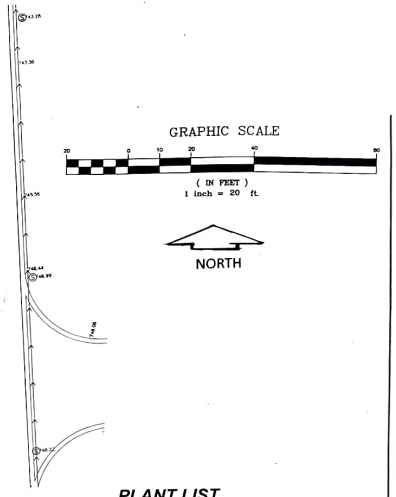

PLANT LIST

Qty	Botanical Name'	Common Name	Planted size
	TREES		
2	*Amelanchier x grandiflora*	Autumn Brilliance Serviceberry	8 ft. B&B
6	*Aesculus x arnoldiana 'Autumn Splendor'*	Autumn Splendor Horsechestnut	2.5" cal.
13	*Carpinus betulus 'Emerald Avenue'*	Emerald Avenue European Hornbeam	2.5" cal.
7	*Corylus corluma*	Turkish Filbert	2.5" cal.
5	*Gymnocladus dioicus 'Espresso-JFS'*	Espresso Kentucky Coffee Tree	2.5" cal.
7	*Ulmus propinqua 'JFS-Bieberich'*	Emerald Sunshine Elm	2.5" cal.
	SHRUBS & ORNAMENTAL GRASS		
21	*Calamagrostis brachytricha*	Korean Feather Reed Grass	#1
5	*Diervilla 'G2X885411'*	Kodiak® Red Bush Honeysuckle	#3B
11	*Hydrangea paniculata 'SMHPRZEP'*	Zinfin Doll® Hydrangea	#5B
48	*Hydrangea serrata 'MAK20'*	Tuff Stuff™ Mountain Hydrangea	#3B
5	*Myrica pensylvanica*	Northern Bayberry	#5
56	*Sambucus racemosa 'SMNSRD4'*	Lemony Lace® Elderberry	#3B
8	*Sorbaria sorbifolia 'Sem'*	Sem Ural False Spirea	#3
39	*Spiraea betulifolia 'Tor Gold'*	Glow Girl® Birchleaf Spiraea	#3
32	*Thuja occidentalis 'BailJohn'*	Technito® Arborvitae	6 ft. B&B
4	*Thuja occidentalis 'Smaragd'*	Emerald Green Arborvitae	#5
18	*Viburnum dentatum 'Christom'*	Blue Muffin® Arrowwood Viburnum	#5B
6	*Viburnum prunifolium*	Blackhaw Viburnum	#5
17	*Weigela florida 'Bramwell'*	Fine Wine® Weigela	#3B

ALL PLANTED TREE AND SHRUB BEDS SHALL RECEIVE MINIMUM 4 INCH DEEP SHREDDED HARDWOOD MULCH
ALL OPEN SOIL NOT MULCHED SHALL BE SEEDED WITH APPROVED CUSTOM BLEND SEED

VANRIPER ASSOCIATES
Landscape Architects
Oswego, Illinois 60543

State of Illinois
Department of Financial and Professional Regulation
REGISTERED LANDSCAPE ARCHITECT

PROJECT:
BELMONT BIBLE CHURCH
5480 Belmont Road
Downers Grove, Illinois

OWNER:
Belmont Bible Church
Pastor Mark Moore
5430 Belmont Road
Downers Grove, IL 60515
(630) 347-4161

Date:
Design/Drawn:
Approved:
Book No.: -
File No.: -

SHEET TITLE:
PRELIMINARY LANDSCAPE PLANTING PLAN
August 6, 2020
Revised September 23, 2020

SHEET NUMBER:
LPP-1
SHEET 1 OF

Traffic Impact Study
Belmont Bible Church Expansion
Downers Grove, Illinois



Prepared For:

Belmont Bible Church

Kenig, Lindgren, O'Hara, Aboona, Inc.

October 21, 2020

1. Introduction

This report summarizes the methodologies, results, and findings of a traffic impact study conducted by Kenig, Lindgren, O'Hara, Aboona, Inc. (KLOA, Inc.) for the proposed expansion of the Belmont Bible Church located in the southwest quadrant of the intersection of Belmont Road with Inverness Avenue in Downers Grove, Illinois.

As proposed, the existing church site will be expanded to provide an approximately 32,574 square-foot church/Christian school building, which includes the second floor, and a parking lot providing 156 parking spaces. Access to the site will be provided via a single full movement access drive off Belmont Road and via a single full movement access drive off Inverness Avenue. The expansion will increase the sanctuary capacity to a total of 400 seats and will expand the school area to accept an enrollment of up to 200 students.

The purpose of this study was to examine background traffic conditions, assess the impact that the proposed expansion will have on traffic conditions in the area, and determine if any roadway or access improvements are necessary to accommodate traffic generated by the proposed expansion. **Figure 1** shows the location of the site in relation to the area roadway system. **Figure 2** shows an aerial view of the site.

The sections of this report present the following:

- Existing roadway conditions
- A description of the proposed expansion
- Directional distribution of the church and school traffic
- Vehicle trip generation for the proposed expansion
- Future traffic conditions including access to the church
- Traffic analyses for the weekday morning, weekday afternoon, and Sunday mid-morning peak hours
- Recommendations with respect to adequacy of the site access and adjacent roadway system
- Evaluation of the adequacy of the proposed parking supply

Traffic capacity analyses were conducted for the weekday morning, weekday afternoon, and Sunday mid-morning peak hours for the following conditions:

1. Existing Conditions – Analyze the capacity of the existing roadway system using existing peak hour traffic volumes in the surrounding area.

2. Projected Conditions – Analyze the capacity of the future roadway system using the projected traffic volumes that include the existing traffic volumes, ambient traffic growth, and the traffic estimated to be generated by the full buildout of the proposed expansion.



Site Location **Figure 1**



Aerial View of Site Location **Figure 2**

2. Existing Conditions

Existing traffic and roadway conditions were documented based on field visits and traffic counts conducted by KLOA, Inc. The following provides a detailed description of the physical characteristics of the roadways including geometry and traffic control, adjacent land uses, and peak hour traffic flows along area roadways.

Site Location

The existing Belmont Bible Church is located in the southwest quadrant of the intersection of Belmont Road with Inverness Avenue. The church is currently served by two full movement access drives on Belmont Road and via a full movement access drive on Inverness Avenue. Land uses in the vicinity of the site are residential to the west, south, and east and industrial to the north.


Existing Roadway System Characteristics

The characteristics of the existing roadways near the development are described below. **Figure 3** illustrates the existing roadway characteristics.

Belmont Road (County Route 2) is a north-south arterial roadway that in the vicinity of the site provides two lanes in each direction. At its unsignalized intersection with Inverness Avenue, Belmont Road provides a through lane and a shared through/right-turn lane on the southbound approach and a shared left-turn/through lane and a through lane on the northbound approach. At its unsignalized intersection with Ashley Court, Belmont Road provides a shared left-turn/through lane and a through lane on the southbound approach and a through lane and a shared through/right-turn lane on the northbound approach. At its unsignalized intersection with Howard Avenue, Belmont Road provides a shared left-turn/through lane and a through lane on the southbound approach and a through lane and a shared through/right-turn lane on the northbound approach. Belmont Road is under the jurisdiction of the DuPage County Department of Transportation (DuDOT), carries an annual average daily traffic (AADT) volume of 22,000 vehicles (IDOT 2016), and has a posted speed limit of 35 miles per hour.

Inverness Avenue is an east-west local roadway that in the vicinity of the site provides one lane in each direction and extends from Belmont Road to its terminus at Janes Avenue approximately 1,250 feet to the west. At its unsignalized intersection with Belmont Road, Inverness Avenue provides a shared left/right-turn lane under stop-sign control and a high visibility crosswalk. Inverness Avenue is under the jurisdiction of the Village of Downers Grove and has a posted speed limit of 25 miles per hour.

Howard Avenue is an east-west local roadway that in the vicinity of the site provides one lane in each direction and extends from Belmont Road to its terminus at Glenview Avenue approximately 1,100 feet east. At its unsignalized intersection with Belmont Road, Howard Avenue provides a shared left/right-turn lane under stop-sign control and a high visibility crosswalk. Inverness Avenue is under the jurisdiction of the Village of Downers Grove and has a posted speed limit of 25 miles per hour. Howard Avenue is under the jurisdiction of the Village of Downer Grove and has a posted speed limit of 25 miles per hour.

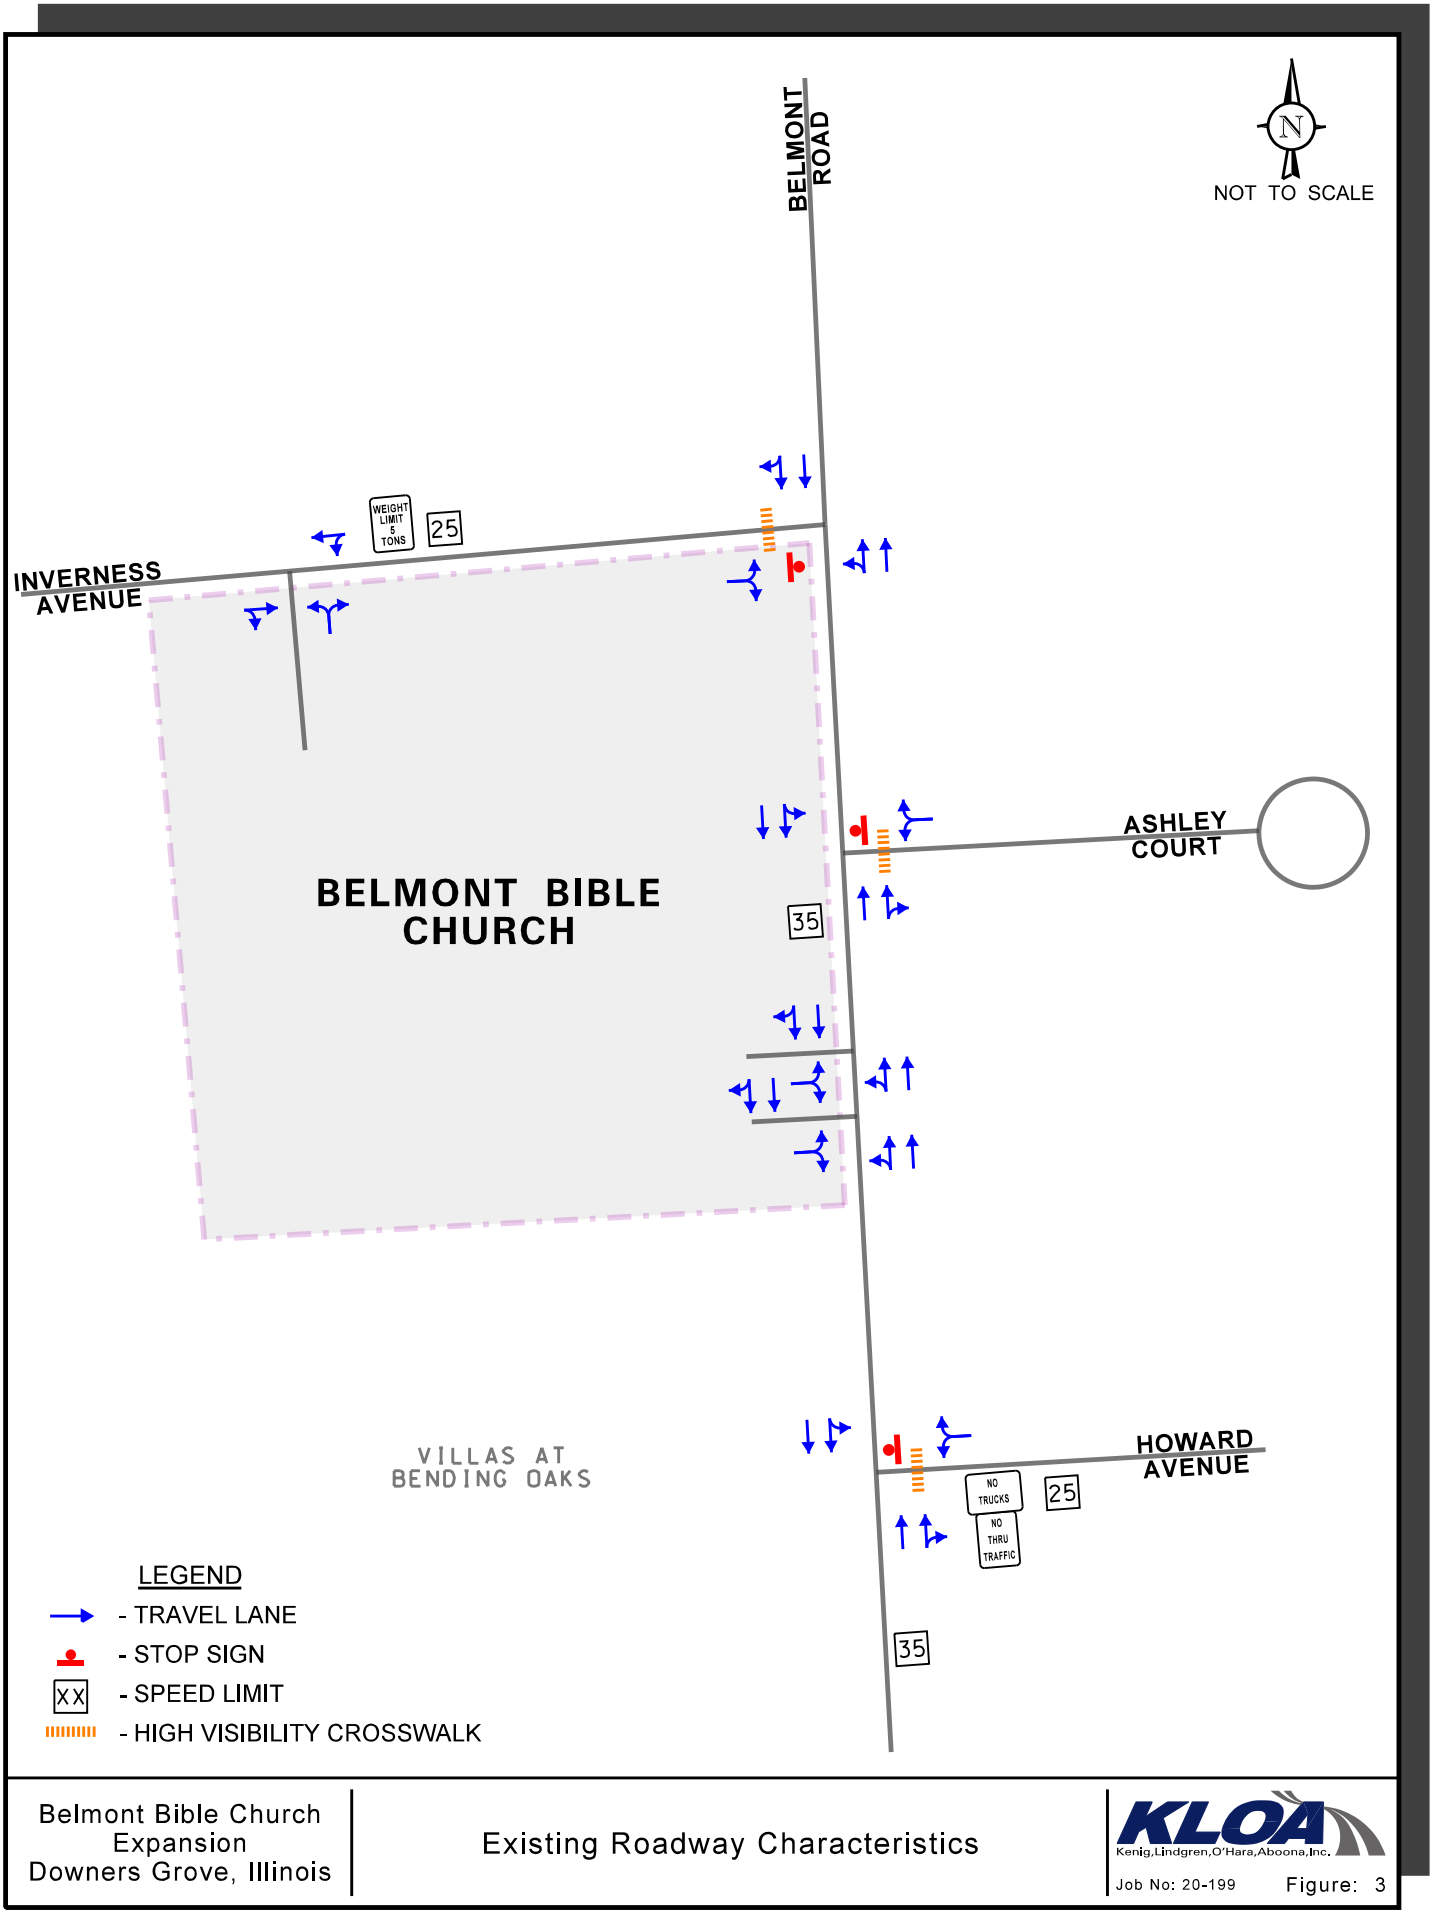

Belmont Bible Church Expansion
Downers Grove, Illinois

Existing Roadway Characteristics

KLOA
Kenig,Lindgren,O'Hara,Aboona,Inc.

Job No: 20-199 Figure: 3

Ashley Court is an east-west local roadway that terminates at a cul-de-sac approximately 275 feet east of Belmont Road and provides one lane in each direction. At its unsignalized interaction with Belmont Road, Ashley Court provides a shared left/right-turn lane under stop sign control and a high visibility crosswalk. Ashley Court is under the jurisdiction of the Village of Downers Grove.


Existing Traffic Volumes

In order to determine current traffic conditions in the vicinity of the site, KLOA, Inc. conducted peak period vehicle, pedestrian, and bicycle movement traffic counts utilizing Miovision Scout Video Collection Units on a weekday and Sunday in September 2020 during the weekday morning (7:00 to 9:00 A.M.), weekday afternoon (2:00 to 6:00 P.M.), and Sunday mid-morning (10:00 A.M. to 12:00 P.M. peak periods at the following intersections:

- Belmont Road with Inverness Avenue
- Belmont Road with Howard Avenue
- Belmont Road with Ashley Court
- Belmont Road with Belmont Bible Church Access Drives
- Inverness Avenue with the Belmont Bible Church Access Drives

The results of the traffic counts showed that the weekday morning peak hour of traffic generally occurs from 7:30 A.M. to 8:30 A.M., the weekday afternoon peak hour of traffic occurs from 3:00 P.M. to 4:00 P.M., and the Sunday mid-morning peak hour occurs from 11:00 A.M. to 12:00 P.M.

However, due to the ongoing COVID-19 pandemic, traffic volumes in the study area are anticipated to not reflect normal or typical conditions. To determine the potential decrease in traffic, weekday evening peak hour two-way traffic volumes on Belmont Road were compared to the estimated annual average daily traffic volumes along Belmont Road for Year 2020. Based on information published on the Illinois Department of Transportation's (IDOT) Getting Around Illinois web portal, Belmont Road carried an AADT volume of 22,000 vehicles in 2016. This AADT was increased by approximately 1.5 percent total to reflect regional growth in the area between 2016 and 2020, as discussed later, to estimate a Year 2020 AADT of approximately 22,330 vehicles. The result of the comparison showed that the weekday evening two-way traffic volume on Belmont Road was approximately eight percent lower than the estimated Year 2020 AADT. Therefore, the traffic volumes traversing the study area intersections were increased by eight percent to reflect Year 2020 base traffic conditions. The adjusted peak hour vehicle traffic volumes are shown in **Figure 4**. Copies of the traffic count summary sheets are included in the Appendix.

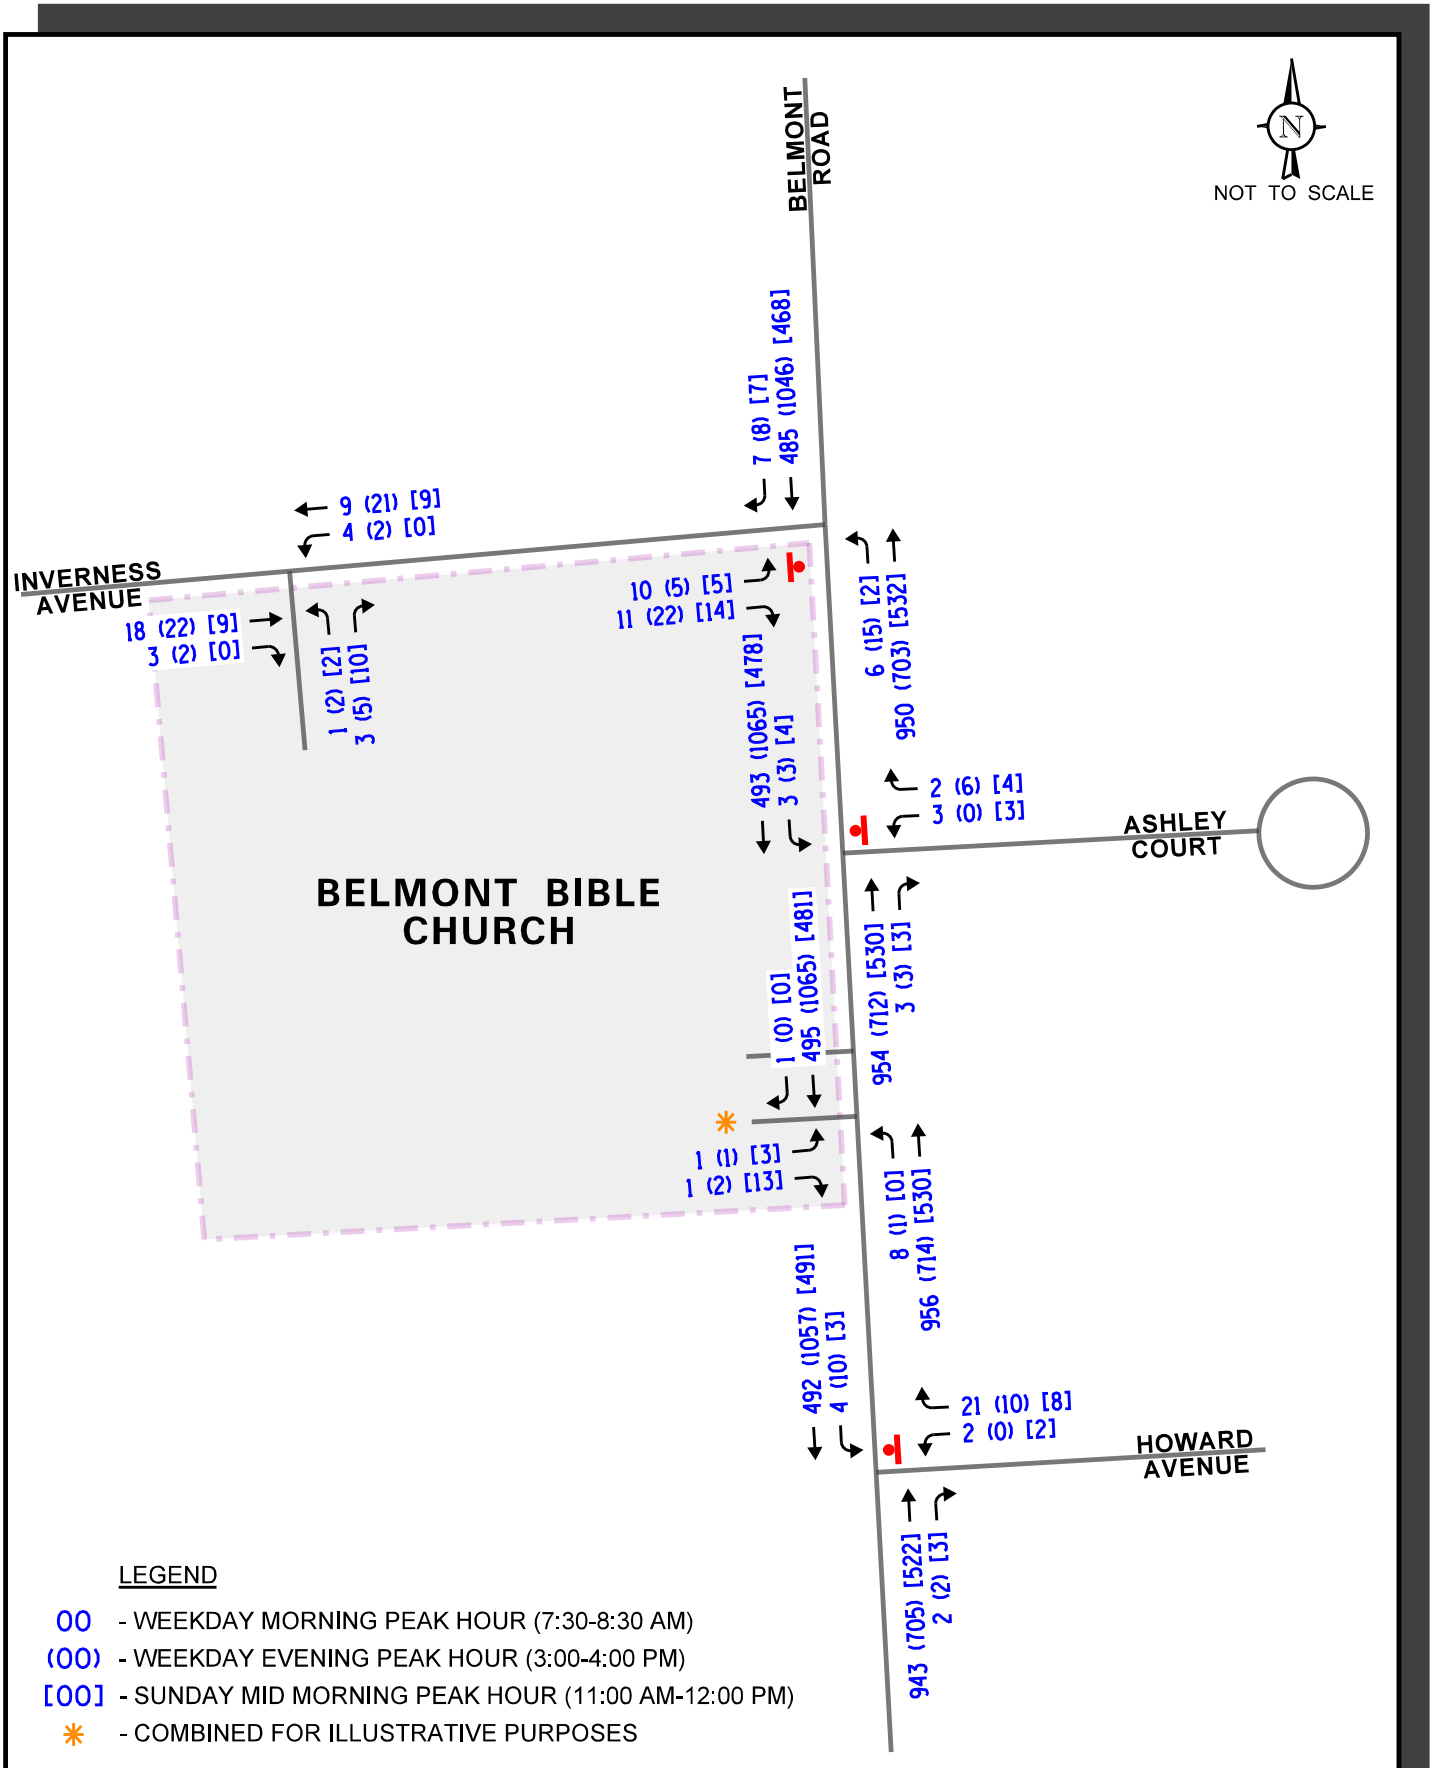

Belmont Bible Church Expansion
Downers Grove, Illinois

Year 2020 Base Traffic Volumes

KLOA
Kenig,Lindgren,O'Hara,Aboona,Inc.

Job No: 20-199 Figure: 4

Existing Belmont Bible Church Operating Characteristics

The existing Belmont Bible Church located on site provides Sunday services with a capacity of 100 people and a school with an enrollment of 16 students. The church provides a parking lot with approximately 43 parking spaces that is served by two full movement access drives on Belmont Road and via a full movement access drive on Inverness Avenue. Based on the results of the traffic counts, the church generates a total of 22 trips (16 inbound and 6 outbound) during the weekday afternoon peak hour, 15 total trips (5 inbound and 10 outbound) during the weekday evening peak hour, and 28 trips (0 inbound and 28 outbound) during the Sunday mid-morning peak hour.

Crash Data Summary

KLOA, Inc. obtained crash data for the most recent available five years (2014 to 2018) for the intersection of Belmont Road with Inverness Avenue and Belmont Road with Howard Avenue. A review of the crash data indicated that the following:

- The intersection of Belmont Road with Inverness Avenue experienced three crashes in 2014, zero crashes in 2015 and 2016, and one crash in 2017 and 2018.

- The intersection of Belmont Road with Howard Avenue experienced zero crashes in 2014 and 2015, one crash in 2016 and 2017, and two crashes in 2018.

- No fatalities were reported at either intersection.

It should be noted that due to the selected radius of crashes within the intersection, any crashes occurring at the intersection of Belmont Road with Ashley Court are included in the summary for Inverness Avenue and any crashes occurring at the existing Belmont Road church access drives are included in the summary for Howard Avenue.

3. Traffic Characteristics of the Proposed Expansion

To evaluate the impact of the subject development on the area roadway system, it was necessary to quantify the number of vehicle trips the site will generate during the respective three peak hours and then determine the directions from which the proposed traffic will approach and depart the site.

Proposed Expansion Plan

As proposed, the existing church site will be expanded to provide an approximately 32,574 square-foot church/Christian school building, which includes the second floor, and a parking lot providing 156 parking spaces. Access to the site will be provided via a single full movement access drive off Belmont Road located approximately 340 feet south of Inverness Avenue and via a single full movement access drive off Inverness Avenue located approximately 370 feet west of Belmont Road. It should be noted that the proposed access system will result in one less curb cut on Belmont Road. A site plan illustrating the proposed site redevelopment is included in the appendix.

Directional Distribution of Development Traffic


The directional distribution of how traffic will approach and depart the site was estimated based on the general travel patterns through the study area derived from the peak hour traffic volumes. **Figure 5** shows the established directional distribution for this development in addition to the distances, measured in feet, between the study area intersections.

Development Traffic Generation

The number of peak hour trips estimated to be generated by the proposed church and school expansion was based on vehicle trip generation rates contained in *Trip Generation Manual*, 10th Edition, published by the Institute of Transportation Engineers (ITE). The "Church" (Land-Use Code 560) rate was used for the proposed expansion to the sanctuary area and the "Private School (K-12)" (Land-Use Code 536) was utilized for the proposed expansion for the Christian school enrollment. It should be noted that the trips currently generated by the church and school were taken into consideration as part of the total estimated trip generation and were assumed to access the site as they currently do. **Table 1** summarizes the site-generated traffic volumes for the proposed redevelopment/ expansion.

Table 1
ESTIMATED PEAK HOUR VEHICLE TRIP GENERATION

ITE Land Use Code	Type/Size	Weekday Morning Peak Hour			Weekday Afternoon Peak Hour			Sunday Mid-Morning Peak Hour		
		In	Out	Total	In	Out	Total	In	Out	Total
Belmont Bible Church										
536	200 Students	95	61	156	70	96	166	--	--	--
560	400 Seats	2	2	4	5	7	12	86	89	175
Subtotal		***97***	***63***	***160***	***75***	***103***	***178***	***86***	***89***	***175***
Existing Trip Generation		*-16*	*-6*	*-22*	*-5*	*-10*	*-15*	*-0*	*-28*	*-28*
Total New Trips		**81**	**57**	**138**	**70**	**93**	**163**	**86**	**61**	**147**

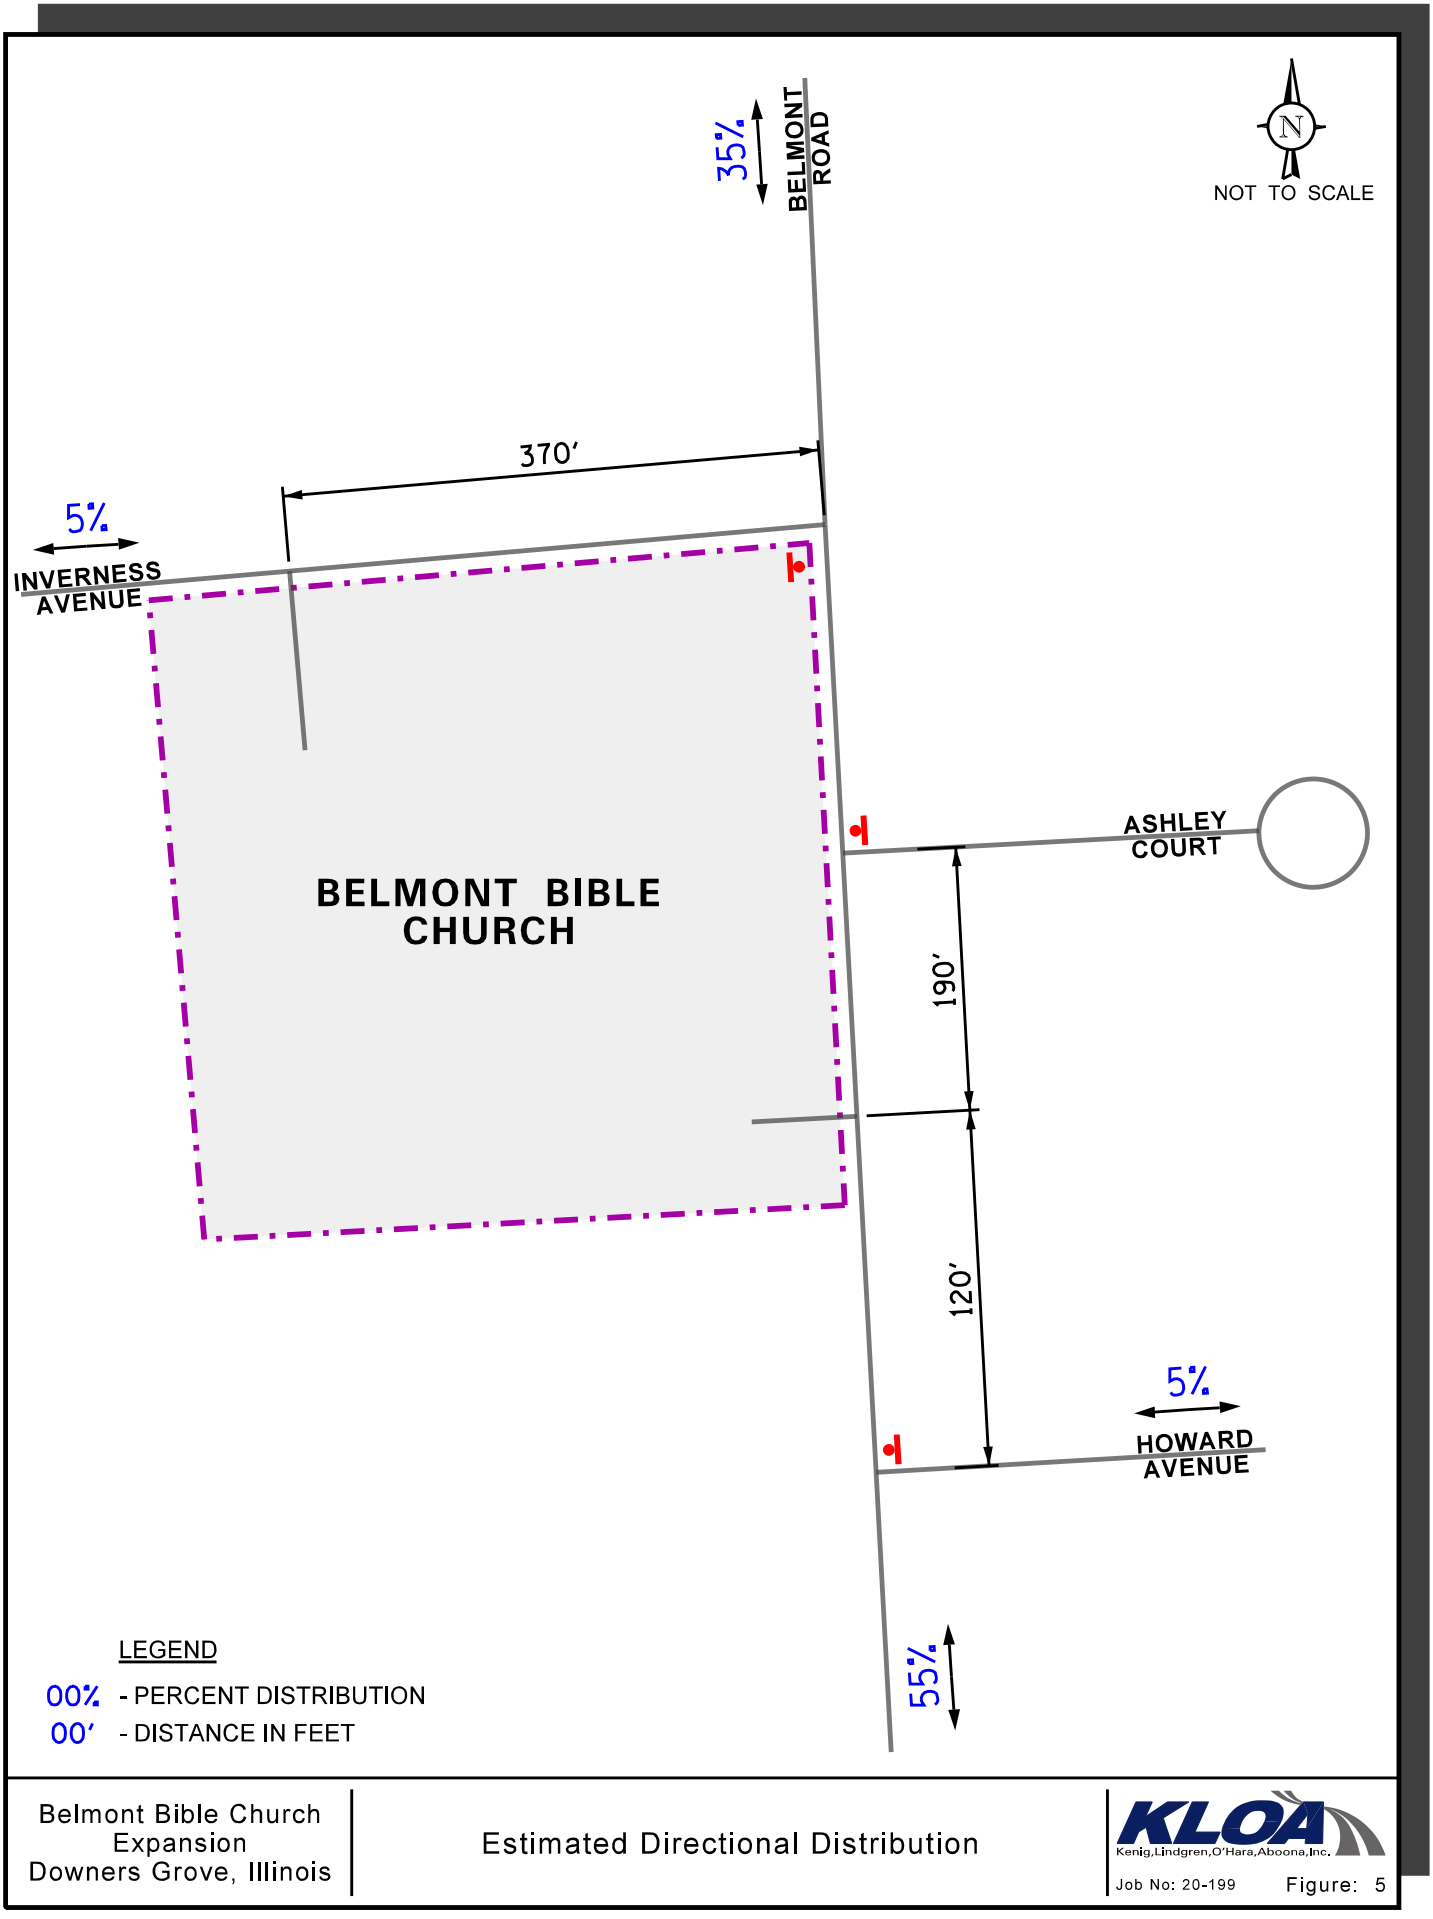

Belmont Bible Church Expansion
Downers Grove, Illinois

Estimated Directional Distribution

KLOA
Kenig,Lindgren,O'Hara,Aboona,Inc.

Job No: 20-199 Figure: 5

4. Projected Traffic Conditions

The total projected traffic volumes take into consideration the existing traffic volumes, increase in background traffic due to growth, and the traffic estimated to be generated by the proposed expansion.

Development Traffic Assignment


The estimated weekday morning, weekday afternoon, and Sunday mid-morning peak hour traffic volumes that will be generated by the proposed expansion were assigned to the roadway system in accordance with the previously described directional distribution (Figure 5). The total new traffic assignment for the proposed expansion is illustrated in **Figure 6**.

Background (No-Build) Traffic Conditions

The Year 2020 traffic volumes (Figure 4) were increased by a regional growth factor to account for the increase in existing traffic related to regional growth in the area (i.e., not attributable to any planned development). Based on AADT projections provided by the Chicago Metropolitan Agency for Planning (CMAP), the existing traffic volumes are projected to increase by an annual compounded growth rate of approximately 0.35 percent per year. As such, traffic volumes were increased by approximately two percent total (one-year buildout plus five years) to represent Year 2026 total projected conditions. It should be noted that this growth was only applied to the through volumes along Belmont Road. A copy of the CMAP projections letter is included in the Appendix.

Total Projected Traffic Volumes

The new expansion-generated traffic (Figures 6) was added to the Year 2020 base traffic volumes increased by a regional growth factor to determine the Year 2026 total projected traffic volumes. **Figure 7** illustrates the Year 2026 total projected traffic volumes.

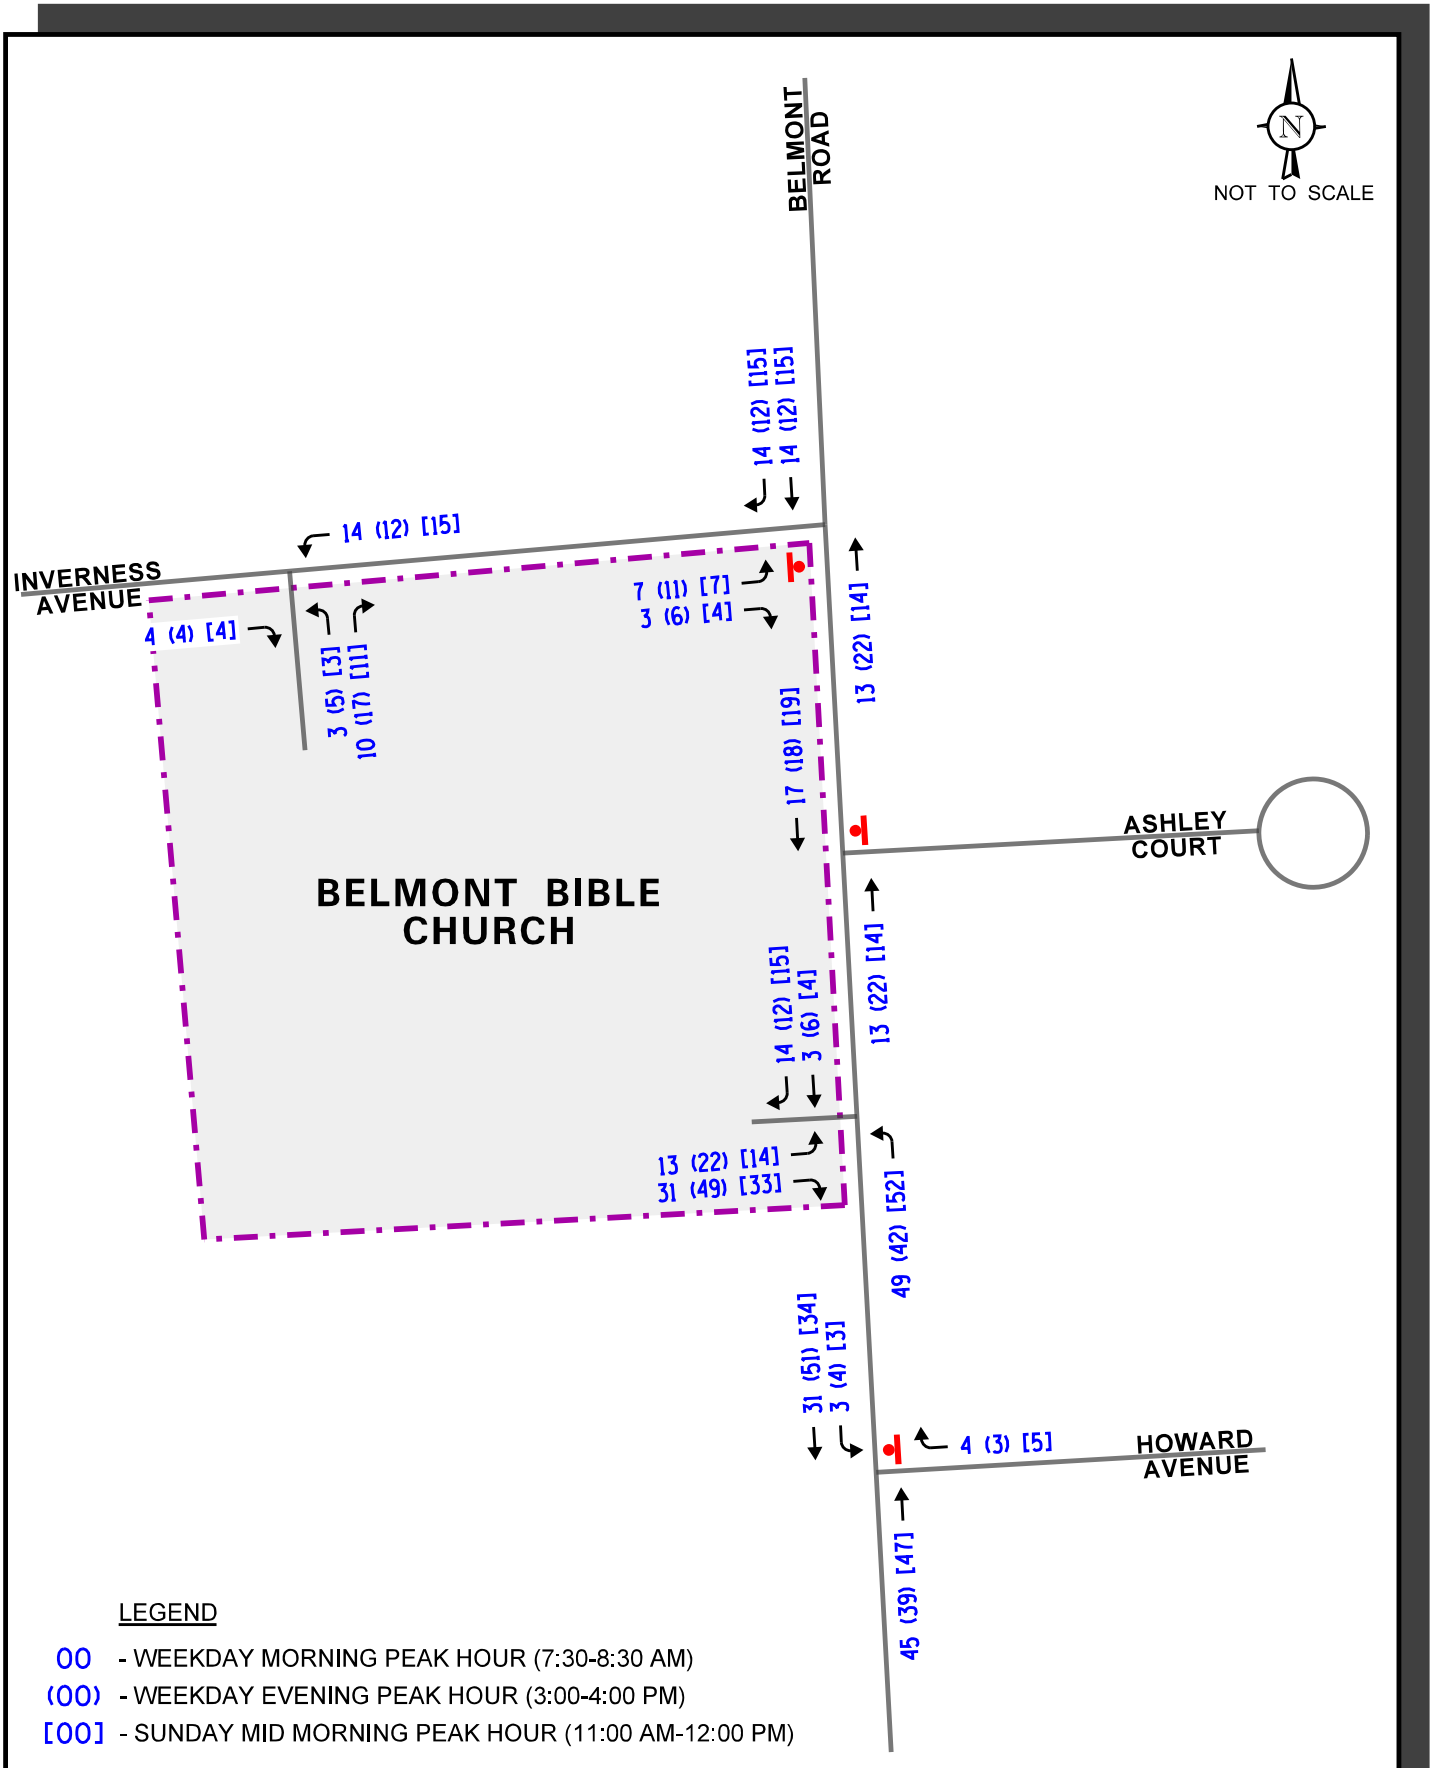


Belmont Bible Church Expansion
Downers Grove, Illinois

New Traffic Assignment

KLOA
Kenig,Lindgren,O'Hara,Aboona,Inc.

Job No: 20-199 Figure: 6

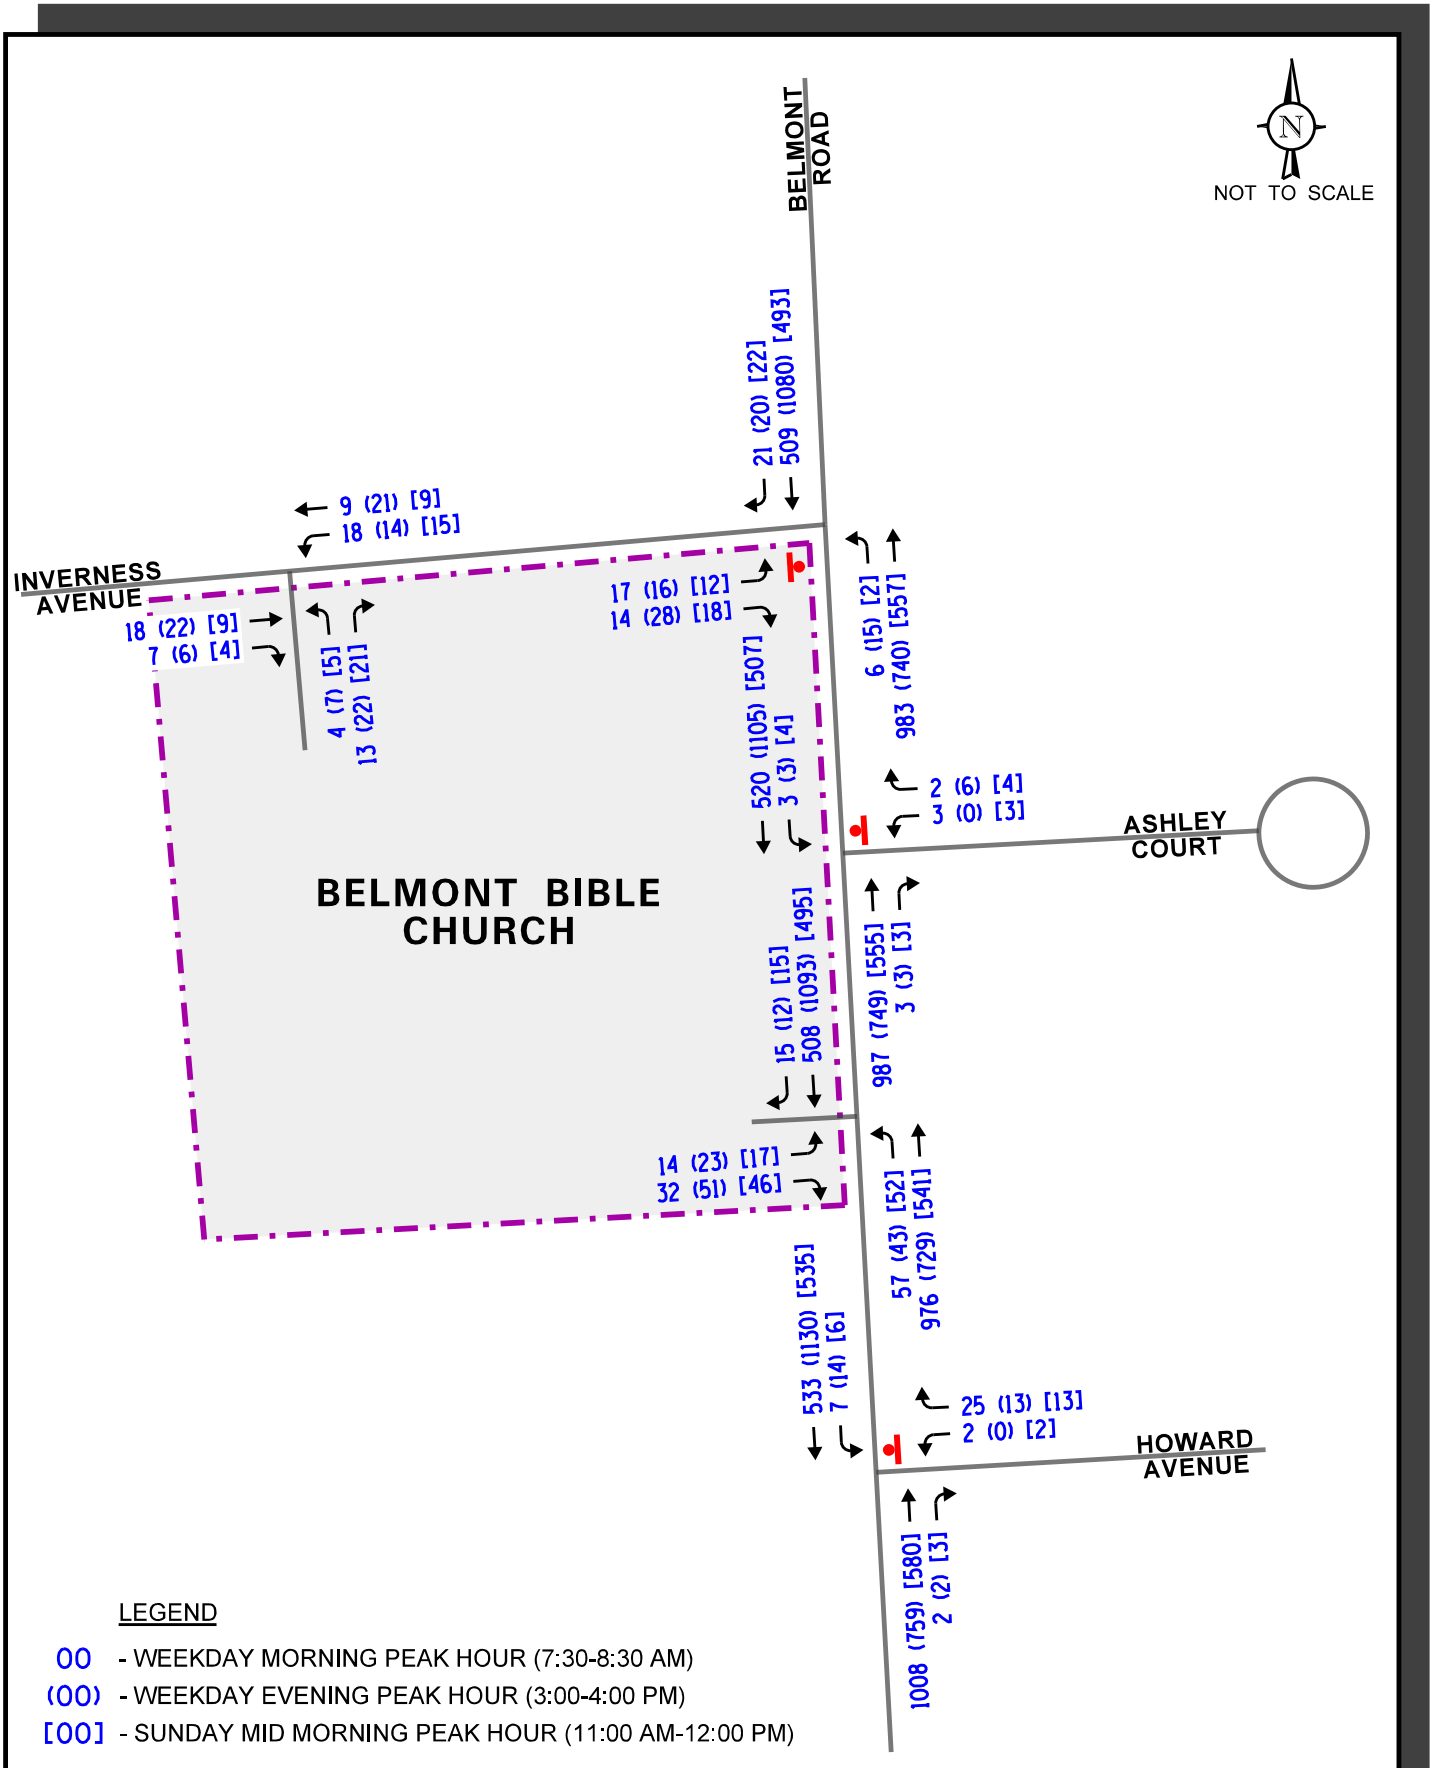

Belmont Bible Church Expansion
Downers Grove, Illinois

Year 2026 Total Projected Traffic Volumes

KLOA
Kenig,Lindgren,O'Hara,Aboona,Inc.

Job No: 20-199 Figure: 7

5. Traffic Analysis and Recommendations

The following provides an evaluation conducted for the weekday morning, weekday afternoon, and Sunday mid-morning peak hours. The analysis includes conducting capacity analyses to determine how well the roadway system and access drives are projected to operate and whether any roadway improvements or modifications are required.

Traffic Analyses

Roadway and adjacent or nearby intersection analyses were performed for the weekday morning, weekday afternoon, and Sunday mid-morning peak hours for the existing (Year 2020) and Year 2026 total projected traffic volumes.

The traffic analyses were performed using the methodologies outlined in the Transportation Research Board's *Highway Capacity Manual (HCM), 6th Edition* and analyzed using the Synchro/SimTraffic 10 software.

The analyses for the unsignalized intersections determine the average control delay to vehicles at an intersection. Control delay is the elapsed time from a vehicle joining the queue at a stop sign (includes the time required to decelerate to a stop) until its departure from the stop sign and resumption of free flow speed. The methodology analyzes each intersection approach controlled by a stop sign and considers traffic volumes on all approaches and lane characteristics.

The ability of an intersection to accommodate traffic flow is expressed in terms of level of service, which is assigned a letter from A to F based on the average control delay experienced by vehicles passing through the intersection. The *Highway Capacity Manual* definitions for levels of service and the corresponding control delay for signalized intersections and unsignalized intersections are included in the Appendix of this report.

Summaries of the traffic analysis results showing the level of service and overall intersection delay (measured in seconds) for the existing and total projected conditions are presented in **Tables 2** and **3.** A discussion of each intersection follows. Summary sheets for the capacity analyses are included in the Appendix.

Table 2
CAPACITY ANALYSIS RESULTS – EXISTING CONDITIONS – UNSIGNALIZED

Intersection	Weekday Morning Peak Hour		Weekday Afternoon Peak Hour		Sunday Mid-Morning Peak Hour	
	LOS	Delay	LOS	Delay	LOS	Delay
Belmont Road with Inverness Avenue						
• Eastbound Approach	C	17.6	C	19.7	B	11.9
• Northbound Left Turn	A	8.6	B	11.1	A	8.4
Belmont Road with Howard Avenue						
• Westbound Approach	C	15.1	B	11.2	B	11.7
• Southbound Left Turn	B	10.8	A	9.9	A	8.6
Belmont Road with Ashley Court						
• Westbound Approach	C	24.0	B	11.2	B	13.3
• Southbound Left Turn	B	10.6	A	9.5	A	8.6

LOS = Level of Service
Delay is Measured in Seconds

Table 3
CAPACITY ANALYSIS RESULTS – PROJECTED CONDITIONS – UNSIGNALIZED

Intersection	Weekday Morning Peak Hour		Weekday Afternoon Peak Hour		Sunday Mid-Morning Peak Hour	
	LOS	Delay	LOS	Delay	LOS	Delay
Belmont Road with Inverness Avenue						
• Eastbound Approach	C	20.7	D	32.2	B	13.6
• Northbound Left Turn	A	8.7	B	11.3	A	8.6
Belmont Road with Howard Avenue						
• Westbound Approach	C	15.9	B	11.5	B	11.8
• Southbound Left Turn	B	11.2	B	10.2	A	8.9
Belmont Road with Ashley Court						
• Westbound Approach	D	25.5	B	11.4	B	13.7
• Southbound Left Turn	B	10.8	A	9.7	A	8.7
Belmont Road with Church Access Drive						
• Eastbound Approach	C	20.0	F	60.8	B	14.4
• Northbound Left Turn	A	9.0	B	12.4	A	8.9
Inverness Avenue with Church Access Drive						
• Northbound Approach	A	8.6	A	8.7	A	8.7
• Westbound Left Turn	A	7.3	A	7.3	A	7.3

LOS = Level of Service
Delay is Measured in Seconds

Discussion and Recommendations

The following is an evaluation of the analyzed intersections based on the projected traffic volumes and the capacity analyses performed.

Belmont Road with Inverness Avenue

The results of the capacity analysis indicate that the eastbound approach currently operates at Level of Service (LOS) C during the weekday morning and weekday afternoon peak hours and at LOS B during the Sunday mid-morning peak hour. Under Year 2026 total projected conditions, the eastbound approach is projected to operate at LOS C during the weekday morning peak hour, LOS D during the weekday afternoon peak hour, and at LOS B during the Sunday mid-morning peak hour with increases in delay of approximately three seconds, 13 seconds, and two seconds, respectively. Northbound left-turning movements from Belmont Road onto Inverness Avenue are projected to continue operating at LOS B or better during the peak hours with 95th percentile queues of one to two vehicles. As such, this intersection has sufficient reserve capacity to accommodate the traffic estimated to be generated by the proposed church and school expansion and no roadway or traffic control improvements will be required.

Belmont Road with Howard Avenue

The results of the capacity analysis indicate that the westbound approach currently operates at LOS C during the weekday morning peak hour and at LOS B during the weekday afternoon and Sunday mid-morning peak hours. Under Year 2026 total projected conditions, the westbound approach is projected to continue operating at existing levels of service during the peak hours with increases in delay of less than one second. Southbound left-turning movements from Belmont Road onto Howard Avenue are projected to continue operating at LOS B or better during the peak hours with 95th percentile queues of one to two vehicles. As such, this intersection has sufficient reserve capacity to accommodate the traffic estimated to be generated by the proposed church and school expansion and no roadway or traffic control improvements will be required.

Belmont Road with Ashley Court

The results of the capacity analysis indicate that the westbound approach is currently operating at LOS C during the weekday morning peak hour and at LOS B during the weekday afternoon and Sunday mid-morning peak hours. Under Year 2026 total projected traffic volumes, the westbound approach is projected to operate at LOS D during the weekday morning peak hour and at LOS B during the weekday afternoon and Sunday mid-morning peak hours with increases in delay of approximately 12 seconds, one second, and one second, respectively. Southbound left-turning movements from Belmont Road onto Ashley Court are projected to continue operating at LOS B or better during the peak hours with 95th percentile queues of one to two vehicles. As such, this intersection has sufficient reserve capacity to accommodate the traffic estimated to be generated by the proposed church and school and expansion and no roadway or traffic control improvements will be required.

Belmont Road with Church Access Drive

As previously indicated, the proposed access drive on Belmont Road will be a consolidation of the two existing access drives on Belmont Road, resulting in the elimination of the northerly access drive, which will improve the flow of traffic along Belmont Road. The proposed access drive will provide one inbound lane and one outbound lane with outbound movements under stop sign control. The northbound left-turning movements onto the access drive will be accommodated via the inside shared through/left-turn lane on Belmont Road as it does under existing conditions.

The results of the capacity analysis indicate that outbound movements from the church access drive onto Belmont Road are projected to operate at LOS C during the weekday morning peak hour, LOS F during the weekday afternoon peak hour, and at LOS B during the Sunday mid-morning peak hour. It should be noted that the level of service experienced during the weekday afternoon peak hour is expected for an access driveway that has an unsignalized intersection with an arterial roadway such as Belmont Road. Furthermore, queueing of outbound vehicles will be contained to the church site and will not impact the operations of the external roadway network. Northbound left-turning movements from Belmont Road onto the proposed access drive are projected to operate at LOS B or better during the peak hours with minimal delay and 95th percentile queues of one to two vehicles.

As such, this access drive will be adequate in accommodating the traffic estimated to be generated by the proposed expansion and will ensure efficient and flexible access is provided.

Inverness Avenue with Church Access Drive

The results of the capacity analysis indicate that outbound movements from the church access drive onto Inverness Avenue are projected to operate at LOS A during the weekday morning, weekday afternoon, and Sunday mid-morning peak hours. Furthermore, westbound left-turning movements from Inverness Avenue onto the church access drive are projected to operate at LOS A during the peak hours with 95th percentile queues of one to two vehicles. As such, this access drive will be adequate in accommodating the traffic estimated to be generated by the proposed expansion and will ensure efficient and flexible access is provided.

Parking Evaluation

As proposed, the proposed expansion will provide a total of 156 parking spaces, which equates to a parking supply of approximately 0.39 spaces per seat for Sunday services and a parking supply of 0.78 spaces per student during weekday school activities. It is important to note that the religious assemblies only occur on Sundays and school activities will only occur on the weekdays and, as such, these parking demands will occur at different times.

Based on information published in the ITE *Parking Generation Manual,* 5th Edition, on Sundays a church experiences an average peak parking demand of 0.22 spaces per seat with an 85th percentile peak parking demand of 0.34 spaces per seat. Furthermore, private schools serving kindergarten through 12th grade experience an average peak parking demand of 0.35 spaces per student with an 85th percentile peak parking demand of 0.42 spaces per student. As such, the proposed parking supply exceeds the average and 85th percentile peak parking demands for both church and school activities.

Based on information provided in the Municipal Code of Downers Grove, churches are required to provide parking at a ratio of one space for every four occupants. With a maximum capacity of 400 seats, the parking required for the church is 100 parking spaces. As proposed, the parking lot will provide 156 parking spaces, exceeding the code requirement.

Additionally, parking for elementary/junior high schools is required at 0.10 spaces per student, parking for high schools is required at 0.3 spaces per student, parking for preschool (day care) is required at two spaces per 1,000 square feet, and parking for any office area is required at three spaces per 1,000 square feet. As proposed, it is anticipated that there will be approximately 50 elementary/junior high students, approximately 50 high school students, approximately 7,000 square feet of preschool area, and approximately 3,000 square feet of office space, resulting in a total of approximately 50 parking spaces. As such, the proposed 156 parking spaces exceeds the parking required via code.

Overall, the proposed 156 parking spaces will be adequate in accommodating the peak parking demand for both Sunday church activities and weekday school activities.

6. Conclusion

Based on existing conditions and the traffic capacity analyses for the full buildout of the development, the findings and recommendations of this study are outlined below:

- The increase in traffic resulting from the proposed expansion of the church and school will not result in a significant traffic impact.

- The results of the capacity analyses indicate that the existing roadway system will have sufficient reserve capacity to accommodate the traffic that will be generated by the proposed expansion.

- The proposed access system will eliminate one of the existing curb cuts on Belmont Road, improving the flow of traffic along the roadway.

- The proposed access drive will be adequate in accommodating the traffic estimated to be generated by the proposed development and will ensure efficient and flexible access is provided.

- The proposed 156 parking spaces will be adequate in accommodating the estimated peak parking demand of the church.

Appendix

Traffic Count Summary Sheets
Site Plan
CMAP 2050 Projections Letter
Level of Service Criteria
Capacity Analysis Summary Sheets

Traffic Count Summary Sheets

Kenig Lindgren O'Hara Aboona, Inc.
9575 W. Higgins Rd., Suite 400

Rosemont, Illinois, United States 60018
(847)518-9990

Count Name: Belmont with Inverness - Full
Site Code:
Start Date: 09/20/2020
Page No: 1

Turning Movement Data

Start Time	Inverness Avenue Eastbound					Belmont Road Northbound					Belmont Road Southbound					
	U-Turn	Left	Right	Peds	App. Total	U-Turn	Left	Thru	Peds	App. Total	U-Turn	Thru	Right	Peds	App. Total	Int. Total
10:00 AM	0	0	2	1	2	0	0	84	0	84	0	63	2	0	65	151
10:15 AM	0	2	1	0	3	0	1	79	0	80	0	108	3	0	111	194
10:30 AM	0	1	0	1	1	0	1	86	1	87	0	92	1	0	93	181
10:45 AM	0	2	0	3	2	0	1	124	0	125	0	97	0	0	97	224
Hourly Total	0	5	3	5	8	0	3	373	1	376	0	360	6	0	366	750
11:00 AM	0	0	2	0	2	0	1	117	0	118	0	87	4	0	91	211
11:15 AM	0	2	1	0	3	0	0	114	0	114	0	117	0	0	117	234
11:30 AM	0	0	2	1	2	0	0	123	0	123	0	114	2	0	116	241
11:45 AM	0	3	8	0	11	0	1	139	0	140	0	115	0	0	115	266
Hourly Total	0	5	13	1	18	0	2	493	0	495	0	433	6	0	439	952
*** BREAK ***	-	-	-	-	-	-	-	-	-	-	-	-	-	-	-	-
7:00 AM	0	0	1	0	1	0	1	182	0	183	0	71	1	0	72	256
7:15 AM	0	1	1	0	2	0	0	205	0	205	0	100	0	0	100	307
7:30 AM	0	1	2	0	3	0	1	224	0	225	0	130	2	0	132	360
7:45 AM	0	3	3	0	6	0	3	264	0	267	0	122	1	0	123	396
Hourly Total	0	5	7	0	12	0	5	875	0	880	0	423	4	0	427	1319
8:00 AM	0	2	4	0	6	0	1	182	0	183	0	97	1	0	98	287
8:15 AM	0	3	1	0	4	0	1	206	0	207	0	100	1	0	101	312
8:30 AM	0	2	1	0	3	0	0	146	0	146	0	81	0	0	81	230
8:45 AM	0	0	3	0	3	0	0	190	0	190	0	94	1	0	95	288
Hourly Total	0	7	9	0	16	0	2	724	0	726	0	372	3	0	375	1117
*** BREAK ***	-	-	-	-	-	-	-	-	-	-	-	-	-	-	-	-
2:00 PM	0	1	4	1	5	0	4	128	0	132	0	186	0	0	186	323
2:15 PM	0	0	1	1	1	0	0	116	0	116	0	169	0	0	169	286
2:30 PM	0	0	2	0	2	0	3	146	0	149	0	190	2	0	192	343
2:45 PM	0	1	3	2	4	0	2	157	0	159	0	171	2	2	173	336
Hourly Total	0	2	10	4	12	0	9	547	0	556	0	716	4	2	720	1288
3:00 PM	0	2	5	0	7	0	1	157	0	158	0	212	4	0	216	381
3:15 PM	0	2	2	0	4	0	4	155	0	159	0	207	3	0	210	373
3:30 PM	0	0	5	0	5	0	5	170	0	175	0	268	0	0	268	448
3:45 PM	0	1	8	1	9	0	4	169	0	173	0	254	0	0	254	436
Hourly Total	0	5	20	1	25	0	14	651	0	665	0	941	7	0	948	1638
4:00 PM	0	3	2	0	5	0	0	160	0	160	0	272	1	0	273	438
4:15 PM	0	0	1	0	1	0	2	146	1	148	0	267	0	0	267	416
4:30 PM	0	0	3	1	3	1	1	170	0	172	0	276	2	0	278	453
4:45 PM	0	0	0	0	0	0	0	178	0	178	0	254	1	0	255	433

Hourly Total	0	3	6	1	9	1	3	654	1	658	0	1069	4	0	1073	1740
5:00 PM	0	0	1	0	1	0	2	151	0	153	0	302	1	0	303	457
5:15 PM	0	0	5	2	5	0	0	181	0	181	0	264	2	0	266	452
5:30 PM	0	0	0	1	0	0	2	154	0	156	0	226	0	0	226	382
5:45 PM	0	3	0	0	3	0	2	159	0	161	0	216	0	0	216	380
Hourly Total	0	3	6	3	9	0	6	645	0	651	0	1008	3	0	1011	1671
Grand Total	0	35	74	15	109	1	44	4962	2	5007	0	5322	37	2	5359	10475
Approach %	0.0	32.1	67.9	-	-	0.0	0.9	99.1	-	-	0.0	99.3	0.7	-	-	-
Total %	0.0	0.3	0.7	-	1.0	0.0	0.4	47.4	-	47.8	0.0	50.8	0.4	-	51.2	-
Lights	0	35	70	-	105	1	43	4863	-	4907	0	5224	37	-	5261	10273
% Lights	-	100.0	94.6	-	96.3	100.0	97.7	98.0	-	98.0	-	98.2	100.0	-	98.2	98.1
Buses	0	0	0	-	0	0	0	9	-	9	0	9	0	-	9	18
% Buses	-	0.0	0.0	-	0.0	0.0	0.0	0.2	-	0.2	-	0.2	0.0	-	0.2	0.2
Single-Unit Trucks	0	0	3	-	3	0	1	59	-	60	0	59	0	-	59	122
% Single-Unit Trucks	-	0.0	4.1	-	2.8	0.0	2.3	1.2	-	1.2	-	1.1	0.0	-	1.1	1.2
Articulated Trucks	0	0	0	-	0	0	0	24	-	24	0	30	0	-	30	54
% Articulated Trucks	-	0.0	0.0	-	0.0	0.0	0.0	0.5	-	0.5	-	0.6	0.0	-	0.6	0.5
Bicycles on Road	0	0	1	-	1	0	0	7	-	7	0	0	0	-	0	8
% Bicycles on Road	-	0.0	1.4	-	0.9	0.0	0.0	0.1	-	0.1	-	0.0	0.0	-	0.0	0.1
Pedestrians	-	-	-	15	-	-	-	-	2	-	-	-	-	2	-	-
% Pedestrians	-	-	-	100.0	-	-	-	-	100.0	-	-	-	-	100.0	-	-

Kenig Lindgren O'Hara Aboona, Inc.
9575 W. Higgins Rd., Suite 400

Rosemont, Illinois, United States 60018
(847)518-9990

Count Name: Belmont with Inverness - Full
Site Code:
Start Date: 09/20/2020

Turning Movement Peak Hour Data (11:00 AM)

Start Time	Inverness Avenue Eastbound					Belmont Road Northbound					Belmont Road Southbound					
	U-Turn	Left	Right	Peds	App. Total	U-Turn	Left	Thru	Peds	App. Total	U-Turn	Thru	Right	Peds	App. Total	Int. Total
11:00 AM	0	0	2	0	2	0	1	117	0	118	0	87	4	0	91	211
11:15 AM	0	2	1	0	3	0	0	114	0	114	0	117	0	0	117	234
11:30 AM	0	0	2	1	2	0	0	123	0	123	0	114	2	0	116	241
11:45 AM	0	3	8	0	11	0	1	139	0	140	0	115	0	0	115	266
Total	0	5	13	1	18	0	2	493	0	495	0	433	6	0	439	952
Approach %	0.0	27.8	72.2	-	-	0.0	0.4	99.6	-	-	0.0	98.6	1.4	-	-	-
Total %	0.0	0.5	1.4	-	1.9	0.0	0.2	51.8	-	52.0	0.0	45.5	0.6	-	46.1	-
PHF	0.000	0.417	0.406	-	0.409	0.000	0.500	0.887	-	0.884	0.000	0.925	0.375	-	0.938	0.895
Lights	0	5	12	-	17	0	2	490	-	492	0	432	6	-	438	947
% Lights	-	100.0	92.3	-	94.4	-	100.0	99.4	-	99.4	-	99.8	100.0	-	99.8	99.5
Buses	0	0	0	-	0	0	0	0	-	0	0	0	0	-	0	0
% Buses	-	0.0	0.0	-	0.0	-	0.0	0.0	-	0.0	-	0.0	0.0	-	0.0	0.0
Single-Unit Trucks	0	0	0	-	0	0	0	1	-	1	0	1	0	-	1	2
% Single-Unit Trucks	-	0.0	0.0	-	0.0	-	0.0	0.2	-	0.2	-	0.2	0.0	-	0.2	0.2
Articulated Trucks	0	0	0	-	0	0	0	0	-	0	0	0	0	-	0	0
% Articulated Trucks	-	0.0	0.0	-	0.0	-	0.0	0.0	-	0.0	-	0.0	0.0	-	0.0	0.0
Bicycles on Road	0	0	1	-	1	0	0	2	-	2	0	0	0	-	0	3
% Bicycles on Road	-	0.0	7.7	-	5.6	-	0.0	0.4	-	0.4	-	0.0	0.0	-	0.0	0.3
Pedestrians	-	-	-	1	-	-	-	-	0	-	-	-	-	0	-	-
% Pedestrians	-	-	-	100.0	-	-	-	-	-	-	-	-	-	-	-	-

Kenig Lindgren O'Hara Aboona, Inc.
9575 W. Higgins Rd., Suite 400

Rosemont, Illinois, United States 60018
(847)518-9990

Count Name: Belmont with Inverness - Full
Site Code:
Start Date: 09/20/2020
Page No: 5

Turning Movement Peak Hour Data (7:30 AM)

Start Time	Inverness Avenue Eastbound					Belmont Road Northbound					Belmont Road Southbound					
	U-Turn	Left	Right	Peds	App. Total	U-Turn	Left	Thru	Peds	App. Total	U-Turn	Thru	Right	Peds	App. Total	Int. Total
7:30 AM	0	1	2	0	3	0	1	224	0	225	0	130	2	0	132	360
7:45 AM	0	3	3	0	6	0	3	264	0	267	0	122	1	0	123	396
8:00 AM	0	2	4	0	6	0	1	182	0	183	0	97	1	0	98	287
8:15 AM	0	3	1	0	4	0	1	206	0	207	0	100	1	0	101	312
Total	0	9	10	0	19	0	6	876	0	882	0	449	5	0	454	1355
Approach %	0.0	47.4	52.6	-	-	0.0	0.7	99.3	-	-	0.0	98.9	1.1	-	-	-
Total %	0.0	0.7	0.7	-	1.4	0.0	0.4	64.6	-	65.1	0.0	33.1	0.4	-	33.5	-
PHF	0.000	0.750	0.625	-	0.792	0.000	0.500	0.830	-	0.826	0.000	0.863	0.625	-	0.860	0.855
Lights	0	9	8	-	17	0	6	856	-	862	0	422	5	-	427	1306
% Lights	-	100.0	80.0	-	89.5	-	100.0	97.7	-	97.7	-	94.0	100.0	-	94.1	96.4
Buses	0	0	0	-	0	0	0	2	-	2	0	2	0	-	2	4
% Buses	-	0.0	0.0	-	0.0	-	0.0	0.2	-	0.2	-	0.4	0.0	-	0.4	0.3
Single-Unit Trucks	0	0	2	-	2	0	0	15	-	15	0	15	0	-	15	32
% Single-Unit Trucks	-	0.0	20.0	-	10.5	-	0.0	1.7	-	1.7	-	3.3	0.0	-	3.3	2.4
Articulated Trucks	0	0	0	-	0	0	0	3	-	3	0	10	0	-	10	13
% Articulated Trucks	-	0.0	0.0	-	0.0	-	0.0	0.3	-	0.3	-	2.2	0.0	-	2.2	1.0
Bicycles on Road	0	0	0	-	0	0	0	0	-	0	0	0	0	-	0	0
% Bicycles on Road	-	0.0	0.0	-	0.0	-	0.0	0.0	-	0.0	-	0.0	0.0	-	0.0	0.0
Pedestrians	-	-	-	0	-	-	-	-	0	-	-	-	-	0	-	-
% Pedestrians	-	-	-	-	-	-	-	-	-	-	-	-	-	-	-	-

Kenig Lindgren O'Hara Aboona, Inc.
9575 W. Higgins Rd., Suite 400

Rosemont, Illinois, United States 60018
(847)518-9990

Count Name: Belmont with Inverness - Full
Site Code:
Start Date: 09/20/2020
Page No: 6

Turning Movement Peak Hour Data (3:00 PM)

Start Time	Inverness Avenue Eastbound					Belmont Road Northbound					Belmont Road Southbound					
	U-Turn	Left	Right	Peds	App. Total	U-Turn	Left	Thru	Peds	App. Total	U-Turn	Thru	Right	Peds	App. Total	Int. Total
3:00 PM	0	2	5	0	7	0	1	157	0	158	0	212	4	0	216	381
3:15 PM	0	2	2	0	4	0	4	155	0	159	0	207	3	0	210	373
3:30 PM	0	0	5	0	5	0	5	170	0	175	0	268	0	0	268	448
3:45 PM	0	1	8	1	9	0	4	169	0	173	0	254	0	0	254	436
Total	0	5	20	1	25	0	14	651	0	665	0	941	7	0	948	1638
Approach %	0.0	20.0	80.0	-	-	0.0	2.1	97.9	-	-	0.0	99.3	0.7	-	-	-
Total %	0.0	0.3	1.2	-	1.5	0.0	0.9	39.7	-	40.6	0.0	57.4	0.4	-	57.9	-
PHF	0.000	0.625	0.625	-	0.694	0.000	0.700	0.957	-	0.950	0.000	0.878	0.438	-	0.884	0.914
Lights	0	5	20	-	25	0	14	637	-	651	0	927	7	-	934	1610
% Lights	-	100.0	100.0	-	100.0	-	100.0	97.8	-	97.9	-	98.5	100.0	-	98.5	98.3
Buses	0	0	0	-	0	0	0	1	-	1	0	0	0	-	0	1
% Buses	-	0.0	0.0	-	0.0	-	0.0	0.2	-	0.2	-	0.0	0.0	-	0.0	0.1
Single-Unit Trucks	0	0	0	-	0	0	0	10	-	10	0	10	0	-	10	20
% Single-Unit Trucks	-	0.0	0.0	-	0.0	-	0.0	1.5	-	1.5	-	1.1	0.0	-	1.1	1.2
Articulated Trucks	0	0	0	-	0	0	0	2	-	2	0	4	0	-	4	6
% Articulated Trucks	-	0.0	0.0	-	0.0	-	0.0	0.3	-	0.3	-	0.4	0.0	-	0.4	0.4
Bicycles on Road	0	0	0	-	0	0	0	1	-	1	0	0	0	-	0	1
% Bicycles on Road	-	0.0	0.0	-	0.0	-	0.0	0.2	-	0.2	-	0.0	0.0	-	0.0	0.1
Pedestrians	-	-	-	1	-	-	-	-	0	-	-	-	-	0	-	-
% Pedestrians	-	-	-	100.0	-	-	-	-	-	-	-	-	-	-	-	-

Kenig Lindgren O'Hara Aboona, Inc.
9575 W. Higgins Rd., Suite 400

Rosemont, Illinois, United States 60018
(847)518-9990

Count Name: Belmont with Inverness - Full
Site Code:
Start Date: 09/20/2020
Page No: 4

Turning Movement Peak Hour Data (4:30 PM)

Start Time	Inverness Avenue Eastbound					Belmont Road Northbound					Belmont Road Southbound					
	U-Turn	Left	Right	Peds	App. Total	U-Turn	Left	Thru	Peds	App. Total	U-Turn	Thru	Right	Peds	App. Total	Int. Total
4:30 PM	0	0	3	1	3	1	1	170	0	172	0	276	2	0	278	453
4:45 PM	0	0	0	0	0	0	0	178	0	178	0	254	1	0	255	433
5:00 PM	0	0	1	0	1	0	2	151	0	153	0	302	1	0	303	457
5:15 PM	0	0	5	2	5	0	0	181	0	181	0	264	2	0	266	452
Total	0	0	9	3	9	1	3	680	0	684	0	1096	6	0	1102	1795
Approach %	0.0	0.0	100.0	-	-	0.1	0.4	99.4	-	-	0.0	99.5	0.5	-	-	-
Total %	0.0	0.0	0.5	-	0.5	0.1	0.2	37.9	-	38.1	0.0	61.1	0.3	-	61.4	-
PHF	0.000	0.000	0.450	-	0.450	0.250	0.375	0.939	-	0.945	0.000	0.907	0.750	-	0.909	0.982
Lights	0	0	9	-	9	1	3	668	-	672	0	1087	6	-	1093	1774
% Lights	-	-	100.0	-	100.0	100.0	100.0	98.2	-	98.2	-	99.2	100.0	-	99.2	98.8
Buses	0	0	0	-	0	0	0	1	-	1	0	0	0	-	0	1
% Buses	-	-	0.0	-	0.0	0.0	0.0	0.1	-	0.1	-	0.0	0.0	-	0.0	0.1
Single-Unit Trucks	0	0	0	-	0	0	0	9	-	9	0	8	0	-	8	17
% Single-Unit Trucks	-	-	0.0	-	0.0	0.0	0.0	1.3	-	1.3	-	0.7	0.0	-	0.7	0.9
Articulated Trucks	0	0	0	-	0	0	0	1	-	1	0	1	0	-	1	2
% Articulated Trucks	-	-	0.0	-	0.0	0.0	0.0	0.1	-	0.1	-	0.1	0.0	-	0.1	0.1
Bicycles on Road	0	0	0	-	0	0	0	1	-	1	0	0	0	-	0	1
% Bicycles on Road	-	-	0.0	-	0.0	0.0	0.0	0.1	-	0.1	-	0.0	0.0	-	0.0	0.1
Pedestrians	-	-	-	3	-	-	-	-	0	-	-	-	-	0	-	-
% Pedestrians	-	-	-	100.0	-	-	-	-	-	-	-	-	-	-	-	-

Kenig Lindgren O'Hara Aboona, Inc.
9575 W. Higgins Rd., Suite 400

Rosemont, Illinois, United States 60018
(847)518-9990

Count Name: Belmont Road with Howard Avenue
Site Code:
Start Date: 09/20/2020
Page No: 1

Turning Movement Data

Start Time	Howard Avenue Westbound					Belmont Road Northbound					Belmont Road Southbound					
	U-Turn	Left	Right	Peds	App. Total	U-Turn	Thru	Right	Peds	App. Total	U-Turn	Left	Thru	Peds	App. Total	Int. Total
10:00 AM	0	1	2	2	3	0	94	0	0	94	0	0	61	0	61	158
10:15 AM	0	0	1	1	1	0	96	0	1	96	0	2	102	0	104	201
10:30 AM	0	1	2	1	3	0	85	1	1	86	0	0	88	0	88	177
10:45 AM	0	0	2	3	2	0	131	3	0	134	0	1	97	0	98	234
Hourly Total	0	2	7	7	9	0	406	4	2	410	0	3	348	0	351	770
11:00 AM	0	0	2	0	2	0	113	1	0	114	0	1	92	0	93	209
11:15 AM	0	2	2	0	4	0	113	0	0	113	0	2	114	0	116	233
11:30 AM	0	0	2	1	2	0	117	1	0	118	0	0	115	0	115	235
11:45 AM	0	0	1	1	1	0	135	1	1	136	0	0	134	0	134	271
Hourly Total	0	2	7	2	9	0	478	3	1	481	0	3	455	0	458	948
*** BREAK ***	-	-	-	-	-	-	-	-	-	-	-	-	-	-	-	-
7:00 AM	0	0	2	2	2	0	175	1	0	176	0	1	79	0	80	258
7:15 AM	0	0	3	0	3	0	187	0	1	187	0	1	85	0	86	276
7:30 AM	0	1	2	0	3	0	227	0	0	227	0	0	116	0	116	346
7:45 AM	0	0	6	0	6	0	271	2	0	273	0	2	117	0	119	398
Hourly Total	0	1	13	2	14	0	860	3	1	863	0	4	397	0	401	1278
8:00 AM	0	0	6	0	6	0	199	0	0	199	0	1	94	0	95	300
8:15 AM	0	1	5	1	6	0	185	0	0	185	0	1	93	0	94	285
8:30 AM	0	1	1	0	2	0	174	1	0	175	0	2	87	0	89	266
8:45 AM	0	0	1	0	1	0	190	1	0	191	0	0	97	0	97	289
Hourly Total	0	2	13	1	15	0	748	2	0	750	0	4	371	0	375	1140
*** BREAK ***	-	-	-	-	-	-	-	-	-	-	-	-	-	-	-	-
2:00 PM	0	0	0	0	0	0	119	1	0	120	0	1	191	0	192	312
2:15 PM	0	0	0	0	0	0	122	0	0	122	0	1	181	0	182	304
2:30 PM	0	0	2	0	2	0	141	0	0	141	0	0	191	0	191	334
2:45 PM	0	0	2	0	2	0	149	3	0	152	0	2	158	0	160	314
Hourly Total	0	0	4	0	4	0	531	4	0	535	0	4	721	0	725	1264
3:00 PM	0	0	4	0	4	0	137	0	0	137	0	3	242	0	245	386
3:15 PM	0	0	2	1	2	0	167	0	0	167	0	2	192	0	194	363
3:30 PM	0	0	1	2	1	0	184	2	0	186	0	1	285	0	286	473
3:45 PM	0	0	2	4	2	0	146	0	0	146	0	3	260	0	263	411
Hourly Total	0	0	9	7	9	0	634	2	0	636	0	9	979	0	988	1633
Grand Total	0	7	53	19	60	0	3657	18	4	3675	0	27	3271	0	3298	7033
Approach %	0.0	11.7	88.3	-	-	0.0	99.5	0.5	-	-	0.0	0.8	99.2	-	-	-
Total %	0.0	0.1	0.8	-	0.9	0.0	52.0	0.3	-	52.3	0.0	0.4	46.5	-	46.9	-
Lights	0	5	51	-	56	0	3575	18	-	3593	0	26	3168	-	3194	6843

% Lights	-	71.4	96.2	-	93.3	-	97.8	100.0	-	97.8	-	96.3	96.9	-	96.8	97.3
Buses	0	0	0	-	0	0	10	0	-	10	0	1	13	-	14	24
% Buses	-	0.0	0.0	-	0.0	-	0.3	0.0	-	0.3	-	3.7	0.4	-	0.4	0.3
Single-Unit Trucks	0	0	0	-	0	0	45	0	-	45	0	0	46	-	46	91
% Single-Unit Trucks	-	0.0	0.0	-	0.0	-	1.2	0.0	-	1.2	-	0.0	1.4	-	1.4	1.3
Articulated Trucks	0	0	0	-	0	0	25	0	-	25	0	0	42	-	42	67
% Articulated Trucks	-	0.0	0.0	-	0.0	-	0.7	0.0	-	0.7	-	0.0	1.3	-	1.3	1.0
Bicycles on Road	0	2	2	-	4	0	2	0	-	2	0	0	2	-	2	8
% Bicycles on Road	-	28.6	3.8	-	6.7	-	0.1	0.0	-	0.1	-	0.0	0.1	-	0.1	0.1
Pedestrians	-	-	-	19	-	-	-	-	4	-	-	-	-	0	-	-
% Pedestrians	-	-	-	100.0	-	-	-	-	100.0	-	-	-	-	-	-	-

Kenig Lindgren O'Hara Aboona, Inc.
9575 W. Higgins Rd., Suite 400

Rosemont, Illinois, United States 60018
(847)518-9990

Count Name: Belmont Road with Howard Avenue
Site Code:
Start Date: 09/20/2020
Page No: 3

Turning Movement Peak Hour Data (11:00 AM)

Start Time	Howard Avenue Westbound					Belmont Road Northbound					Belmont Road Southbound					
	U-Turn	Left	Right	Peds	App. Total	U-Turn	Thru	Right	Peds	App. Total	U-Turn	Left	Thru	Peds	App. Total	Int. Total
11:00 AM	0	0	2	0	2	0	113	1	0	114	0	1	92	0	93	209
11:15 AM	0	2	2	0	4	0	113	0	0	113	0	2	114	0	116	233
11:30 AM	0	0	2	1	2	0	117	1	0	118	0	0	115	0	115	235
11:45 AM	0	0	1	1	1	0	135	1	1	136	0	0	134	0	134	271
Total	0	2	7	2	9	0	478	3	1	481	0	3	455	0	458	948
Approach %	0.0	22.2	77.8	-	-	0.0	99.4	0.6	-	-	0.0	0.7	99.3	-	-	-
Total %	0.0	0.2	0.7	-	0.9	0.0	50.4	0.3	-	50.7	0.0	0.3	48.0	-	48.3	-
PHF	0.000	0.250	0.875	-	0.563	0.000	0.885	0.750	-	0.884	0.000	0.375	0.849	-	0.854	0.875
Lights	0	0	7	-	7	0	475	3	-	478	0	3	454	-	457	942
% Lights	-	0.0	100.0	-	77.8	-	99.4	100.0	-	99.4	-	100.0	99.8	-	99.8	99.4
Buses	0	0	0	-	0	0	0	0	-	0	0	0	0	-	0	0
% Buses	-	0.0	0.0	-	0.0	-	0.0	0.0	-	0.0	-	0.0	0.0	-	0.0	0.0
Single-Unit Trucks	0	0	0	-	0	0	1	0	-	1	0	0	1	-	1	2
% Single-Unit Trucks	-	0.0	0.0	-	0.0	-	0.2	0.0	-	0.2	-	0.0	0.2	-	0.2	0.2
Articulated Trucks	0	0	0	-	0	0	0	0	-	0	0	0	0	-	0	0
% Articulated Trucks	-	0.0	0.0	-	0.0	-	0.0	0.0	-	0.0	-	0.0	0.0	-	0.0	0.0
Bicycles on Road	0	2	0	-	2	0	2	0	-	2	0	0	0	-	0	4
% Bicycles on Road	-	100.0	0.0	-	22.2	-	0.4	0.0	-	0.4	-	0.0	0.0	-	0.0	0.4
Pedestrians	-	-	-	2	-	-	-	-	1	-	-	-	-	0	-	-
% Pedestrians	-	-	-	100.0	-	-	-	-	100.0	-	-	-	-	-	-	-

Kenig Lindgren O'Hara Aboona, Inc.
9575 W. Higgins Rd., Suite 400

Rosemont, Illinois, United States 60018
(847)518-9990

Count Name: Belmont Road with Howard Avenue
Site Code:
Start Date: 09/20/2020
Page No: 4

Turning Movement Peak Hour Data (7:30 AM)

Start Time	Howard Avenue Westbound					Belmont Road Northbound					Belmont Road Southbound					
	U-Turn	Left	Right	Peds	App. Total	U-Turn	Thru	Right	Peds	App. Total	U-Turn	Left	Thru	Peds	App. Total	Int. Total
7:30 AM	0	1	2	0	3	0	227	0	0	227	0	0	116	0	116	346
7:45 AM	0	0	6	0	6	0	271	2	0	273	0	2	117	0	119	398
8:00 AM	0	0	6	0	6	0	199	0	0	199	0	1	94	0	95	300
8:15 AM	0	1	5	1	6	0	185	0	0	185	0	1	93	0	94	285
Total	0	2	19	1	21	0	882	2	0	884	0	4	420	0	424	1329
Approach %	0.0	9.5	90.5	-	-	0.0	99.8	0.2	-	-	0.0	0.9	99.1	-	-	-
Total %	0.0	0.2	1.4	-	1.6	0.0	66.4	0.2	-	66.5	0.0	0.3	31.6	-	31.9	-
PHF	0.000	0.500	0.792	-	0.875	0.000	0.814	0.250	-	0.810	0.000	0.500	0.897	-	0.891	0.835
Lights	0	2	19	-	21	0	858	2	-	860	0	4	396	-	400	1281
% Lights	-	100.0	100.0	-	100.0	-	97.3	100.0	-	97.3	-	100.0	94.3	-	94.3	96.4
Buses	0	0	0	-	0	0	3	0	-	3	0	0	2	-	2	5
% Buses	-	0.0	0.0	-	0.0	-	0.3	0.0	-	0.3	-	0.0	0.5	-	0.5	0.4
Single-Unit Trucks	0	0	0	-	0	0	13	0	-	13	0	0	9	-	9	22
% Single-Unit Trucks	-	0.0	0.0	-	0.0	-	1.5	0.0	-	1.5	-	0.0	2.1	-	2.1	1.7
Articulated Trucks	0	0	0	-	0	0	8	0	-	8	0	0	12	-	12	20
% Articulated Trucks	-	0.0	0.0	-	0.0	-	0.9	0.0	-	0.9	-	0.0	2.9	-	2.8	1.5
Bicycles on Road	0	0	0	-	0	0	0	0	-	0	0	0	1	-	1	1
% Bicycles on Road	-	0.0	0.0	-	0.0	-	0.0	0.0	-	0.0	-	0.0	0.2	-	0.2	0.1
Pedestrians	-	-	-	1	-	-	-	-	0	-	-	-	-	0	-	-
% Pedestrians	-	-	-	100.0	-	-	-	-	-	-	-	-	-	-	-	-

Kenig Lindgren O'Hara Aboona, Inc.
9575 W. Higgins Rd., Suite 400

Rosemont, Illinois, United States 60018
(847)518-9990

Count Name: Belmont Road with Howard Avenue
Site Code:
Start Date: 09/20/2020
Page No: 5

Turning Movement Peak Hour Data (3:00 PM)

Start Time	Howard Avenue Westbound					Belmont Road Northbound					Belmont Road Southbound					
	U-Turn	Left	Right	Peds	App. Total	U-Turn	Thru	Right	Peds	App. Total	U-Turn	Left	Thru	Peds	App. Total	Int. Total
3:00 PM	0	0	4	0	4	0	137	0	0	137	0	3	242	0	245	386
3:15 PM	0	0	2	1	2	0	167	0	0	167	0	2	192	0	194	363
3:30 PM	0	0	1	2	1	0	184	2	0	186	0	1	285	0	286	473
3:45 PM	0	0	2	4	2	0	146	0	0	146	0	3	260	0	263	411
Total	0	0	9	7	9	0	634	2	0	636	0	9	979	0	988	1633
Approach %	0.0	0.0	100.0	-	-	0.0	99.7	0.3	-	-	0.0	0.9	99.1	-	-	-
Total %	0.0	0.0	0.6	-	0.6	0.0	38.8	0.1	-	38.9	0.0	0.6	60.0	-	60.5	-
PHF	0.000	0.000	0.563	-	0.563	0.000	0.861	0.250	-	0.855	0.000	0.750	0.859	-	0.864	0.863
Lights	0	0	9	-	9	0	624	2	-	626	0	8	960	-	968	1603
% Lights	-	-	100.0	-	100.0	-	98.4	100.0	-	98.4	-	88.9	98.1	-	98.0	98.2
Buses	0	0	0	-	0	0	2	0	-	2	0	1	4	-	5	7
% Buses	-	-	0.0	-	0.0	-	0.3	0.0	-	0.3	-	11.1	0.4	-	0.5	0.4
Single-Unit Trucks	0	0	0	-	0	0	6	0	-	6	0	0	11	-	11	17
% Single-Unit Trucks	-	-	0.0	-	0.0	-	0.9	0.0	-	0.9	-	0.0	1.1	-	1.1	1.0
Articulated Trucks	0	0	0	-	0	0	2	0	-	2	0	0	4	-	4	6
% Articulated Trucks	-	-	0.0	-	0.0	-	0.3	0.0	-	0.3	-	0.0	0.4	-	0.4	0.4
Bicycles on Road	0	0	0	-	0	0	0	0	-	0	0	0	0	-	0	0
% Bicycles on Road	-	-	0.0	-	0.0	-	0.0	0.0	-	0.0	-	0.0	0.0	-	0.0	0.0
Pedestrians	-	-	-	7	-	-	-	-	0	-	-	-	-	0	-	-
% Pedestrians	-	-	-	100.0	-	-	-	-	-	-	-	-	-	-	-	-

Kenig Lindgren O'Hara Aboona, Inc.
9575 W. Higgins Rd., Suite 400

Rosemont, Illinois, United States 60018
(847)518-9990

Count Name: Belmont Road with Ashley Court
Site Code:
Start Date: 09/20/2020
Page No: 1

Turning Movement Data

Start Time	Ashley Court Westbound					Belmont Road Northbound					Belmont Road Southbound					
	U-Turn	Left	Right	Peds	App. Total	U-Turn	Thru	Right	Peds	App. Total	U-Turn	Left	Thru	Peds	App. Total	Int. Total
10:00 AM	0	0	1	0	1	0	82	0	0	82	0	1	68	0	69	152
10:15 AM	0	0	0	2	0	0	87	0	0	87	0	0	107	0	107	194
10:30 AM	0	0	0	1	0	0	77	1	0	78	0	0	90	0	90	168
10:45 AM	0	2	1	3	3	0	142	3	0	145	0	2	98	0	100	248
Hourly Total	0	2	2	6	4	0	388	4	0	392	0	3	363	0	366	762
11:00 AM	0	1	0	0	1	0	102	0	0	102	0	1	89	0	90	193
11:15 AM	0	2	0	0	2	0	103	1	0	104	0	1	113	0	114	220
11:30 AM	0	0	3	1	3	0	124	2	0	126	0	0	120	0	120	249
11:45 AM	0	0	1	0	1	0	130	0	0	130	0	2	120	0	122	253
Hourly Total	0	3	4	1	7	0	459	3	0	462	0	4	442	0	446	915
*** BREAK ***	-	-	-	-	-	-	-	-	-	-	-	-	-	-	-	-
7:00 AM	0	1	1	5	2	0	161	0	0	161	0	0	77	0	77	240
7:15 AM	0	0	1	0	1	0	203	0	0	203	0	0	93	0	93	297
7:30 AM	0	1	0	0	1	0	248	0	0	248	0	1	123	0	124	373
7:45 AM	0	0	1	0	1	0	241	2	0	243	0	2	106	0	108	352
Hourly Total	0	2	3	5	5	0	853	2	0	855	0	3	399	0	402	1262
8:00 AM	0	1	0	0	1	0	225	0	0	225	0	0	93	0	93	319
8:15 AM	0	1	1	0	2	0	164	1	0	165	0	0	101	0	101	268
8:30 AM	0	0	1	1	1	0	201	0	0	201	0	1	87	0	88	290
8:45 AM	0	0	1	0	1	0	182	0	0	182	0	0	90	0	90	273
Hourly Total	0	2	3	1	5	0	772	1	0	773	0	1	371	0	372	1150
*** BREAK ***	-	-	-	-	-	-	-	-	-	-	-	-	-	-	-	-
2:00 PM	0	1	1	0	2	0	126	0	0	126	0	0	193	0	193	321
2:15 PM	0	0	0	0	0	0	132	2	0	134	0	0	175	0	175	309
2:30 PM	0	1	1	0	2	0	134	0	0	134	0	0	197	0	197	333
2:45 PM	0	0	2	0	2	0	141	0	0	141	0	0	158	0	158	301
Hourly Total	0	2	4	0	6	0	533	2	0	535	0	0	723	0	723	1264
3:00 PM	0	0	1	0	1	0	157	2	0	159	0	0	252	0	252	412
3:15 PM	0	0	3	1	3	0	163	1	0	164	0	1	183	0	184	351
3:30 PM	0	0	1	2	1	0	186	0	0	186	0	1	293	0	294	481
3:45 PM	0	0	1	3	1	0	150	0	0	150	0	1	251	0	252	403
Hourly Total	0	0	6	6	6	0	656	3	0	659	0	3	979	0	982	1647
Grand Total	0	11	22	19	33	0	3661	15	0	3676	0	14	3277	0	3291	7000
Approach %	0.0	33.3	66.7	-	-	0.0	99.6	0.4	-	-	0.0	0.4	99.6	-	-	-
Total %	0.0	0.2	0.3	-	0.5	0.0	52.3	0.2	-	52.5	0.0	0.2	46.8	-	47.0	-
Lights	0	11	22	-	33	0	3575	15	-	3590	0	14	3181	-	3195	6818

% Lights	-	100.0	100.0	-	100.0	-	97.7	100.0	-	97.7	-	100.0	97.1	-	97.1	97.4
Buses	0	0	0	-	0	0	9	0	-	9	0	0	13	-	13	22
% Buses	-	0.0	0.0	-	0.0	-	0.2	0.0	-	0.2	-	0.0	0.4	-	0.4	0.3
Single-Unit Trucks	0	0	0	-	0	0	42	0	-	42	0	0	44	-	44	86
% Single-Unit Trucks	-	0.0	0.0	-	0.0	-	1.1	0.0	-	1.1	-	0.0	1.3	-	1.3	1.2
Articulated Trucks	0	0	0	-	0	0	31	0	-	31	0	0	37	-	37	68
% Articulated Trucks	-	0.0	0.0	-	0.0	-	0.8	0.0	-	0.8	-	0.0	1.1	-	1.1	1.0
Bicycles on Road	0	0	0	-	0	0	4	0	-	4	0	0	2	-	2	6
% Bicycles on Road	-	0.0	0.0	-	0.0	-	0.1	0.0	-	0.1	-	0.0	0.1	-	0.1	0.1
Pedestrians	-	-	-	19	-	-	-	-	0	-	-	-	-	0	-	-
% Pedestrians	-	-	-	100.0	-	-	-	-	-	-	-	-	-	-	-	-

Kenig Lindgren O'Hara Aboona, Inc.
9575 W. Higgins Rd., Suite 400

Rosemont, Illinois, United States 60018
(847)518-9990

Count Name: Belmont Road with Ashley Court
Site Code:
Start Date: 09/20/2020

Turning Movement Peak Hour Data (11:00 AM)

Start Time	Ashley Court Westbound					Belmont Road Northbound					Belmont Road Southbound					
	U-Turn	Left	Right	Peds	App. Total	U-Turn	Thru	Right	Peds	App. Total	U-Turn	Left	Thru	Peds	App. Total	Int. Total
11:00 AM	0	1	0	0	1	0	102	0	0	102	0	1	89	0	90	193
11:15 AM	0	2	0	0	2	0	103	1	0	104	0	1	113	0	114	220
11:30 AM	0	0	3	1	3	0	124	2	0	126	0	0	120	0	120	249
11:45 AM	0	0	1	0	1	0	130	0	0	130	0	2	120	0	122	253
Total	0	3	4	1	7	0	459	3	0	462	0	4	442	0	446	915
Approach %	0.0	42.9	57.1	-	-	0.0	99.4	0.6	-	-	0.0	0.9	99.1	-	-	-
Total %	0.0	0.3	0.4	-	0.8	0.0	50.2	0.3	-	50.5	0.0	0.4	48.3	-	48.7	-
PHF	0.000	0.375	0.333	-	0.583	0.000	0.883	0.375	-	0.888	0.000	0.500	0.921	-	0.914	0.904
Lights	0	3	4	-	7	0	456	3	-	459	0	4	441	-	445	911
% Lights	-	100.0	100.0	-	100.0	-	99.3	100.0	-	99.4	-	100.0	99.8	-	99.8	99.6
Buses	0	0	0	-	0	0	0	0	-	0	0	0	0	-	0	0
% Buses	-	0.0	0.0	-	0.0	-	0.0	0.0	-	0.0	-	0.0	0.0	-	0.0	0.0
Single-Unit Trucks	0	0	0	-	0	0	1	0	-	1	0	0	1	-	1	2
% Single-Unit Trucks	-	0.0	0.0	-	0.0	-	0.2	0.0	-	0.2	-	0.0	0.2	-	0.2	0.2
Articulated Trucks	0	0	0	-	0	0	0	0	-	0	0	0	0	-	0	0
% Articulated Trucks	-	0.0	0.0	-	0.0	-	0.0	0.0	-	0.0	-	0.0	0.0	-	0.0	0.0
Bicycles on Road	0	0	0	-	0	0	2	0	-	2	0	0	0	-	0	2
% Bicycles on Road	-	0.0	0.0	-	0.0	-	0.4	0.0	-	0.4	-	0.0	0.0	-	0.0	0.2
Pedestrians	-	-	-	1	-	-	-	-	0	-	-	-	-	0	-	-
% Pedestrians	-	-	-	100.0	-	-	-	-	-	-	-	-	-	-	-	-

Kenig Lindgren O'Hara Aboona, Inc.
9575 W. Higgins Rd., Suite 400

Rosemont, Illinois, United States 60018
(847)518-9990

Count Name: Belmont Road with Ashley Court
Site Code:
Start Date: 09/20/2020
Page No: 4

Turning Movement Peak Hour Data (7:30 AM)

Start Time	Ashley Court Westbound					Belmont Road Northbound					Belmont Road Southbound					
	U-Turn	Left	Right	Peds	App. Total	U-Turn	Thru	Right	Peds	App. Total	U-Turn	Left	Thru	Peds	App. Total	Int. Total
7:30 AM	0	1	0	0	1	0	248	0	0	248	0	1	123	0	124	373
7:45 AM	0	0	1	0	1	0	241	2	0	243	0	2	106	0	108	352
8:00 AM	0	1	0	0	1	0	225	0	0	225	0	0	93	0	93	319
8:15 AM	0	1	1	0	2	0	164	1	0	165	0	0	101	0	101	268
Total	0	3	2	0	5	0	878	3	0	881	0	3	423	0	426	1312
Approach %	0.0	60.0	40.0	-	-	0.0	99.7	0.3	-	-	0.0	0.7	99.3	-	-	-
Total %	0.0	0.2	0.2	-	0.4	0.0	66.9	0.2	-	67.1	0.0	0.2	32.2	-	32.5	-
PHF	0.000	0.750	0.500	-	0.625	0.000	0.885	0.375	-	0.888	0.000	0.375	0.860	-	0.859	0.879
Lights	0	3	2	-	5	0	854	3	-	857	0	3	397	-	400	1262
% Lights	-	100.0	100.0	-	100.0	-	97.3	100.0	-	97.3	-	100.0	93.9	-	93.9	96.2
Buses	0	0	0	-	0	0	3	0	-	3	0	0	2	-	2	5
% Buses	-	0.0	0.0	-	0.0	-	0.3	0.0	-	0.3	-	0.0	0.5	-	0.5	0.4
Single-Unit Trucks	0	0	0	-	0	0	13	0	-	13	0	0	11	-	11	24
% Single-Unit Trucks	-	0.0	0.0	-	0.0	-	1.5	0.0	-	1.5	-	0.0	2.6	-	2.6	1.8
Articulated Trucks	0	0	0	-	0	0	8	0	-	8	0	0	12	-	12	20
% Articulated Trucks	-	0.0	0.0	-	0.0	-	0.9	0.0	-	0.9	-	0.0	2.8	-	2.8	1.5
Bicycles on Road	0	0	0	-	0	0	0	0	-	0	0	0	1	-	1	1
% Bicycles on Road	-	0.0	0.0	-	0.0	-	0.0	0.0	-	0.0	-	0.0	0.2	-	0.2	0.1
Pedestrians	-	-	-	0	-	-	-	-	0	-	-	-	-	0	-	-
% Pedestrians	-	-	-	-	-	-	-	-	-	-	-	-	-	-	-	-

Kenig Lindgren O'Hara Aboona, Inc.
9575 W. Higgins Rd., Suite 400

Rosemont, Illinois, United States 60018
(847)518-9990

Count Name: Belmont Road with Ashley Court
Site Code:
Start Date: 09/20/2020
Page No: 5

Turning Movement Peak Hour Data (3:00 PM)

Start Time	Ashley Court Westbound					Belmont Road Northbound					Belmont Road Southbound					
	U-Turn	Left	Right	Peds	App. Total	U-Turn	Thru	Right	Peds	App. Total	U-Turn	Left	Thru	Peds	App. Total	Int. Total
3:00 PM	0	0	1	0	1	0	157	2	0	159	0	0	252	0	252	412
3:15 PM	0	0	3	1	3	0	163	1	0	164	0	1	183	0	184	351
3:30 PM	0	0	1	2	1	0	186	0	0	186	0	1	293	0	294	481
3:45 PM	0	0	1	3	1	0	150	0	0	150	0	1	251	0	252	403
Total	0	0	6	6	6	0	656	3	0	659	0	3	979	0	982	1647
Approach %	0.0	0.0	100.0	-	-	0.0	99.5	0.5	-	-	0.0	0.3	99.7	-	-	-
Total %	0.0	0.0	0.4	-	0.4	0.0	39.8	0.2	-	40.0	0.0	0.2	59.4	-	59.6	-
PHF	0.000	0.000	0.500	-	0.500	0.000	0.882	0.375	-	0.886	0.000	0.750	0.835	-	0.835	0.856
Lights	0	0	6	-	6	0	646	3	-	649	0	3	963	-	966	1621
% Lights	-	-	100.0	-	100.0	-	98.5	100.0	-	98.5	-	100.0	98.4	-	98.4	98.4
Buses	0	0	0	-	0	0	2	0	-	2	0	0	5	-	5	7
% Buses	-	-	0.0	-	0.0	-	0.3	0.0	-	0.3	-	0.0	0.5	-	0.5	0.4
Single-Unit Trucks	0	0	0	-	0	0	6	0	-	6	0	0	8	-	8	14
% Single-Unit Trucks	-	-	0.0	-	0.0	-	0.9	0.0	-	0.9	-	0.0	0.8	-	0.8	0.9
Articulated Trucks	0	0	0	-	0	0	2	0	-	2	0	0	3	-	3	5
% Articulated Trucks	-	-	0.0	-	0.0	-	0.3	0.0	-	0.3	-	0.0	0.3	-	0.3	0.3
Bicycles on Road	0	0	0	-	0	0	0	0	-	0	0	0	0	-	0	0
% Bicycles on Road	-	-	0.0	-	0.0	-	0.0	0.0	-	0.0	-	0.0	0.0	-	0.0	0.0
Pedestrians	-	-	-	6	-	-	-	-	0	-	-	-	-	0	-	-
% Pedestrians	-	-	-	100.0	-	-	-	-	-	-	-	-	-	-	-	-

Kenig Lindgren O'Hara Aboona, Inc.
9575 W. Higgins Rd., Suite 400

Rosemont, Illinois, United States 60018
(847)518-9990

Count Name: Inverness Avenue with Access Drive
Site Code:
Start Date: 09/20/2020

Turning Movement Data

Start Time	Inverness Avenue Eastbound					Inverness Avenue Westbound					Access Drive Northbound					
	U-Turn	Thru	Right	Peds	App. Total	U-Turn	Left	Thru	Peds	App. Total	U-Turn	Left	Right	Peds	App. Total	Int. Total
10:00 AM	0	2	0	0	2	0	1	1	0	2	0	1	0	0	1	5
10:15 AM	0	3	3	0	6	0	2	2	0	4	0	0	0	0	0	10
10:30 AM	0	1	1	0	2	0	0	2	0	2	0	0	0	2	0	4
10:45 AM	0	2	0	0	2	0	0	1	0	1	0	0	0	0	0	3
Hourly Total	0	8	4	0	12	0	3	6	0	9	0	1	0	2	1	22
11:00 AM	0	3	0	0	3	0	0	5	0	5	0	0	0	0	0	8
11:15 AM	0	2	0	0	2	0	0	0	0	0	0	0	0	0	0	2
11:30 AM	0	1	0	0	1	0	0	2	0	2	0	0	1	2	1	4
11:45 AM	0	2	0	0	2	0	0	1	0	1	0	2	9	0	11	14
Hourly Total	0	8	0	0	8	0	0	8	0	8	0	2	10	2	12	28
*** BREAK ***	-	-	-	-	-	-	-	-	-	-	-	-	-	-	-	-
7:00 AM	0	0	0	0	0	0	0	2	0	2	0	0	0	1	0	2
7:15 AM	0	2	0	0	2	0	0	0	0	0	0	0	0	0	0	2
7:30 AM	0	3	0	0	3	0	1	2	0	3	0	0	0	0	0	6
7:45 AM	0	6	0	0	6	0	1	3	0	4	0	0	0	0	0	10
Hourly Total	0	11	0	0	11	0	2	7	0	9	0	0	0	1	0	20
8:00 AM	0	6	2	0	8	0	1	1	0	2	0	1	1	0	2	12
8:15 AM	0	1	1	0	2	0	1	2	0	3	0	0	2	0	2	7
8:30 AM	0	3	1	0	4	0	0	0	0	0	0	0	1	0	1	5
8:45 AM	0	2	0	0	2	0	0	1	0	1	0	0	0	0	0	3
Hourly Total	0	12	4	0	16	0	2	4	0	6	0	1	4	0	5	27
*** BREAK ***	-	-	-	-	-	-	-	-	-	-	-	-	-	-	-	-
2:00 PM	0	5	0	0	5	0	0	4	0	4	0	0	0	0	0	9
2:15 PM	0	1	1	0	2	0	0	0	0	0	0	0	0	0	0	2
2:30 PM	0	2	0	0	2	0	1	5	0	6	0	0	0	0	0	8
2:45 PM	0	3	1	0	4	0	1	3	0	4	0	0	0	2	0	8
Hourly Total	0	11	2	0	13	0	2	12	0	14	0	0	0	2	0	27
3:00 PM	0	4	1	0	5	0	1	4	0	5	0	2	2	0	4	14
3:15 PM	0	3	0	0	3	0	1	6	0	7	0	0	3	0	3	13
3:30 PM	0	5	1	0	6	0	0	5	0	5	0	0	0	0	0	11
3:45 PM	0	8	0	0	8	0	0	4	0	4	0	0	0	0	0	12
Hourly Total	0	20	2	0	22	0	2	19	0	21	0	2	5	0	7	50
4:00 PM	0	4	0	0	4	0	0	1	0	1	0	0	0	0	0	5
4:15 PM	0	3	0	0	3	0	0	2	0	2	0	0	0	1	0	5
4:30 PM	0	3	0	0	3	0	0	3	0	3	0	0	0	1	0	6
4:45 PM	0	0	0	0	0	0	0	0	0	0	0	0	0	0	0	0

Hourly Total	0	10	0	0	10	0	0	6	0	6	0	0	0	2	0	16
5:00 PM	0	1	0	0	1	0	0	4	0	4	0	1	0	2	1	6
5:15 PM	0	4	0	0	4	0	0	1	0	1	0	0	0	0	0	5
5:30 PM	0	1	0	0	1	0	0	3	0	3	0	0	0	1	0	4
5:45 PM	0	2	0	0	2	0	0	2	0	2	0	0	0	0	0	4
Hourly Total	0	8	0	0	8	0	0	10	0	10	0	1	0	3	1	19
Grand Total	0	88	12	0	100	0	11	72	0	83	0	7	19	12	26	209
Approach %	0.0	88.0	12.0	-	-	0.0	13.3	86.7	-	-	0.0	26.9	73.1	-	-	-
Total %	0.0	42.1	5.7	-	47.8	0.0	5.3	34.4	-	39.7	0.0	3.3	9.1	-	12.4	-
Lights	0	84	9	-	93	0	10	70	-	80	0	6	19	-	25	198
% Lights	-	95.5	75.0	-	93.0	-	90.9	97.2	-	96.4	-	85.7	100.0	-	96.2	94.7
Buses	0	0	0	-	0	0	0	0	-	0	0	0	0	-	0	0
% Buses	-	0.0	0.0	-	0.0	-	0.0	0.0	-	0.0	-	0.0	0.0	-	0.0	0.0
Single-Unit Trucks	0	3	0	-	3	0	0	1	-	1	0	0	0	-	0	4
% Single-Unit Trucks	-	3.4	0.0	-	3.0	-	0.0	1.4	-	1.2	-	0.0	0.0	-	0.0	1.9
Articulated Trucks	0	0	0	-	0	0	0	0	-	0	0	0	0	-	0	0
% Articulated Trucks	-	0.0	0.0	-	0.0	-	0.0	0.0	-	0.0	-	0.0	0.0	-	0.0	0.0
Bicycles on Road	0	1	3	-	4	0	1	1	-	2	0	1	0	-	1	7
% Bicycles on Road	-	1.1	25.0	-	4.0	-	9.1	1.4	-	2.4	-	14.3	0.0	-	3.8	3.3
Pedestrians	-	-	-	0	-	-	-	-	0	-	-	-	-	12	-	-
% Pedestrians	-	-	-	-	-	-	-	-	-	-	-	-	-	100.0	-	-

Kenig Lindgren O'Hara Aboona, Inc.
9575 W. Higgins Rd., Suite 400

Rosemont, Illinois, United States 60018
(847)518-9990

Count Name: Inverness Avenue with Access Drive
Site Code:
Start Date: 09/20/2020

Turning Movement Peak Hour Data (11:00 AM)

Start Time	Inverness Avenue Eastbound					Inverness Avenue Westbound					Access Drive Northbound					
	U-Turn	Thru	Right	Peds	App. Total	U-Turn	Left	Thru	Peds	App. Total	U-Turn	Left	Right	Peds	App. Total	Int. Total
11:00 AM	0	3	0	0	3	0	0	5	0	5	0	0	0	0	0	8
11:15 AM	0	2	0	0	2	0	0	0	0	0	0	0	0	0	0	2
11:30 AM	0	1	0	0	1	0	0	2	0	2	0	0	1	2	1	4
11:45 AM	0	2	0	0	2	0	0	1	0	1	0	2	9	0	11	14
Total	0	8	0	0	8	0	0	8	0	8	0	2	10	2	12	28
Approach %	0.0	100.0	0.0	-	-	0.0	0.0	100.0	-	-	0.0	16.7	83.3	-	-	-
Total %	0.0	28.6	0.0	-	28.6	0.0	0.0	28.6	-	28.6	0.0	7.1	35.7	-	42.9	-
PHF	0.000	0.667	0.000	-	0.667	0.000	0.000	0.400	-	0.400	0.000	0.250	0.278	-	0.273	0.500
Lights	0	7	0	-	7	0	0	8	-	8	0	2	10	-	12	27
% Lights	-	87.5	-	-	87.5	-	-	100.0	-	100.0	-	100.0	100.0	-	100.0	96.4
Buses	0	0	0	-	0	0	0	0	-	0	0	0	0	-	0	0
% Buses	-	0.0	-	-	0.0	-	-	0.0	-	0.0	-	0.0	0.0	-	0.0	0.0
Single-Unit Trucks	0	0	0	-	0	0	0	0	-	0	0	0	0	-	0	0
% Single-Unit Trucks	-	0.0	-	-	0.0	-	-	0.0	-	0.0	-	0.0	0.0	-	0.0	0.0
Articulated Trucks	0	0	0	-	0	0	0	0	-	0	0	0	0	-	0	0
% Articulated Trucks	-	0.0	-	-	0.0	-	-	0.0	-	0.0	-	0.0	0.0	-	0.0	0.0
Bicycles on Road	0	1	0	-	1	0	0	0	-	0	0	0	0	-	0	1
% Bicycles on Road	-	12.5	-	-	12.5	-	-	0.0	-	0.0	-	0.0	0.0	-	0.0	3.6
Pedestrians	-	-	-	0	-	-	-	-	0	-	-	-	-	2	-	-
% Pedestrians	-	-	-	-	-	-	-	-	-	-	-	-	-	100.0	-	-

Kenig Lindgren O'Hara Aboona, Inc.
9575 W. Higgins Rd., Suite 400

Rosemont, Illinois, United States 60018
(847)518-9990

Count Name: Inverness Avenue with Access Drive
Site Code:
Start Date: 09/20/2020

Turning Movement Peak Hour Data (7:30 AM)

Start Time	Inverness Avenue Eastbound					Inverness Avenue Westbound					Access Drive Northbound					
	U-Turn	Thru	Right	Peds	App. Total	U-Turn	Left	Thru	Peds	App. Total	U-Turn	Left	Right	Peds	App. Total	Int. Total
7:30 AM	0	3	0	0	3	0	1	2	0	3	0	0	0	0	0	6
7:45 AM	0	6	0	0	6	0	1	3	0	4	0	0	0	0	0	10
8:00 AM	0	6	2	0	8	0	1	1	0	2	0	1	1	0	2	12
8:15 AM	0	1	1	0	2	0	1	2	0	3	0	0	2	0	2	7
Total	0	16	3	0	19	0	4	8	0	12	0	1	3	0	4	35
Approach %	0.0	84.2	15.8	-	-	0.0	33.3	66.7	-	-	0.0	25.0	75.0	-	-	-
Total %	0.0	45.7	8.6	-	54.3	0.0	11.4	22.9	-	34.3	0.0	2.9	8.6	-	11.4	-
PHF	0.000	0.667	0.375	-	0.594	0.000	1.000	0.667	-	0.750	0.000	0.250	0.375	-	0.500	0.729
Lights	0	14	3	-	17	0	4	7	-	11	0	1	3	-	4	32
% Lights	-	87.5	100.0	-	89.5	-	100.0	87.5	-	91.7	-	100.0	100.0	-	100.0	91.4
Buses	0	0	0	-	0	0	0	0	-	0	0	0	0	-	0	0
% Buses	-	0.0	0.0	-	0.0	-	0.0	0.0	-	0.0	-	0.0	0.0	-	0.0	0.0
Single-Unit Trucks	0	2	0	-	2	0	0	0	-	0	0	0	0	-	0	2
% Single-Unit Trucks	-	12.5	0.0	-	10.5	-	0.0	0.0	-	0.0	-	0.0	0.0	-	0.0	5.7
Articulated Trucks	0	0	0	-	0	0	0	0	-	0	0	0	0	-	0	0
% Articulated Trucks	-	0.0	0.0	-	0.0	-	0.0	0.0	-	0.0	-	0.0	0.0	-	0.0	0.0
Bicycles on Road	0	0	0	-	0	0	0	1	-	1	0	0	0	-	0	1
% Bicycles on Road	-	0.0	0.0	-	0.0	-	0.0	12.5	-	8.3	-	0.0	0.0	-	0.0	2.9
Pedestrians	-	-	-	0	-	-	-	-	0	-	-	-	-	0	-	-
% Pedestrians	-	-	-	-	-	-	-	-	-	-	-	-	-	-	-	-

Kenig Lindgren O'Hara Aboona, Inc.
9575 W. Higgins Rd., Suite 400


Rosemont, Illinois, United States 60018
(847)518-9990

Count Name: Inverness Avenue with Access Drive
Site Code:
Start Date: 09/20/2020

Turning Movement Peak Hour Data (3:00 PM)

Start Time	Inverness Avenue Eastbound					Inverness Avenue Westbound					Access Drive Northbound					
	U-Turn	Thru	Right	Peds	App. Total	U-Turn	Left	Thru	Peds	App. Total	U-Turn	Left	Right	Peds	App. Total	Int. Total
3:00 PM	0	4	1	0	5	0	1	4	0	5	0	2	2	0	4	14
3:15 PM	0	3	0	0	3	0	1	6	0	7	0	0	3	0	3	13
3:30 PM	0	5	1	0	6	0	0	5	0	5	0	0	0	0	0	11
3:45 PM	0	8	0	0	8	0	0	4	0	4	0	0	0	0	0	12
Total	0	20	2	0	22	0	2	19	0	21	0	2	5	0	7	50
Approach %	0.0	90.9	9.1	-	-	0.0	9.5	90.5	-	-	0.0	28.6	71.4	-	-	-
Total %	0.0	40.0	4.0	-	44.0	0.0	4.0	38.0	-	42.0	0.0	4.0	10.0	-	14.0	-
PHF	0.000	0.625	0.500	-	0.688	0.000	0.500	0.792	-	0.750	0.000	0.250	0.417	-	0.438	0.893
Lights	0	20	1	-	21	0	2	19	-	21	0	2	5	-	7	49
% Lights	-	100.0	50.0	-	95.5	-	100.0	100.0	-	100.0	-	100.0	100.0	-	100.0	98.0
Buses	0	0	0	-	0	0	0	0	-	0	0	0	0	-	0	0
% Buses	-	0.0	0.0	-	0.0	-	0.0	0.0	-	0.0	-	0.0	0.0	-	0.0	0.0
Single-Unit Trucks	0	0	0	-	0	0	0	0	-	0	0	0	0	-	0	0
% Single-Unit Trucks	-	0.0	0.0	-	0.0	-	0.0	0.0	-	0.0	-	0.0	0.0	-	0.0	0.0
Articulated Trucks	0	0	0	-	0	0	0	0	-	0	0	0	0	-	0	0
% Articulated Trucks	-	0.0	0.0	-	0.0	-	0.0	0.0	-	0.0	-	0.0	0.0	-	0.0	0.0
Bicycles on Road	0	0	1	-	1	0	0	0	-	0	0	0	0	-	0	1
% Bicycles on Road	-	0.0	50.0	-	4.5	-	0.0	0.0	-	0.0	-	0.0	0.0	-	0.0	2.0
Pedestrians	-	-	-	0	-	-	-	-	0	-	-	-	-	0	-	-
% Pedestrians	-	-	-	-	-	-	-	-	-	-	-	-	-	-	-	-

Site Plan

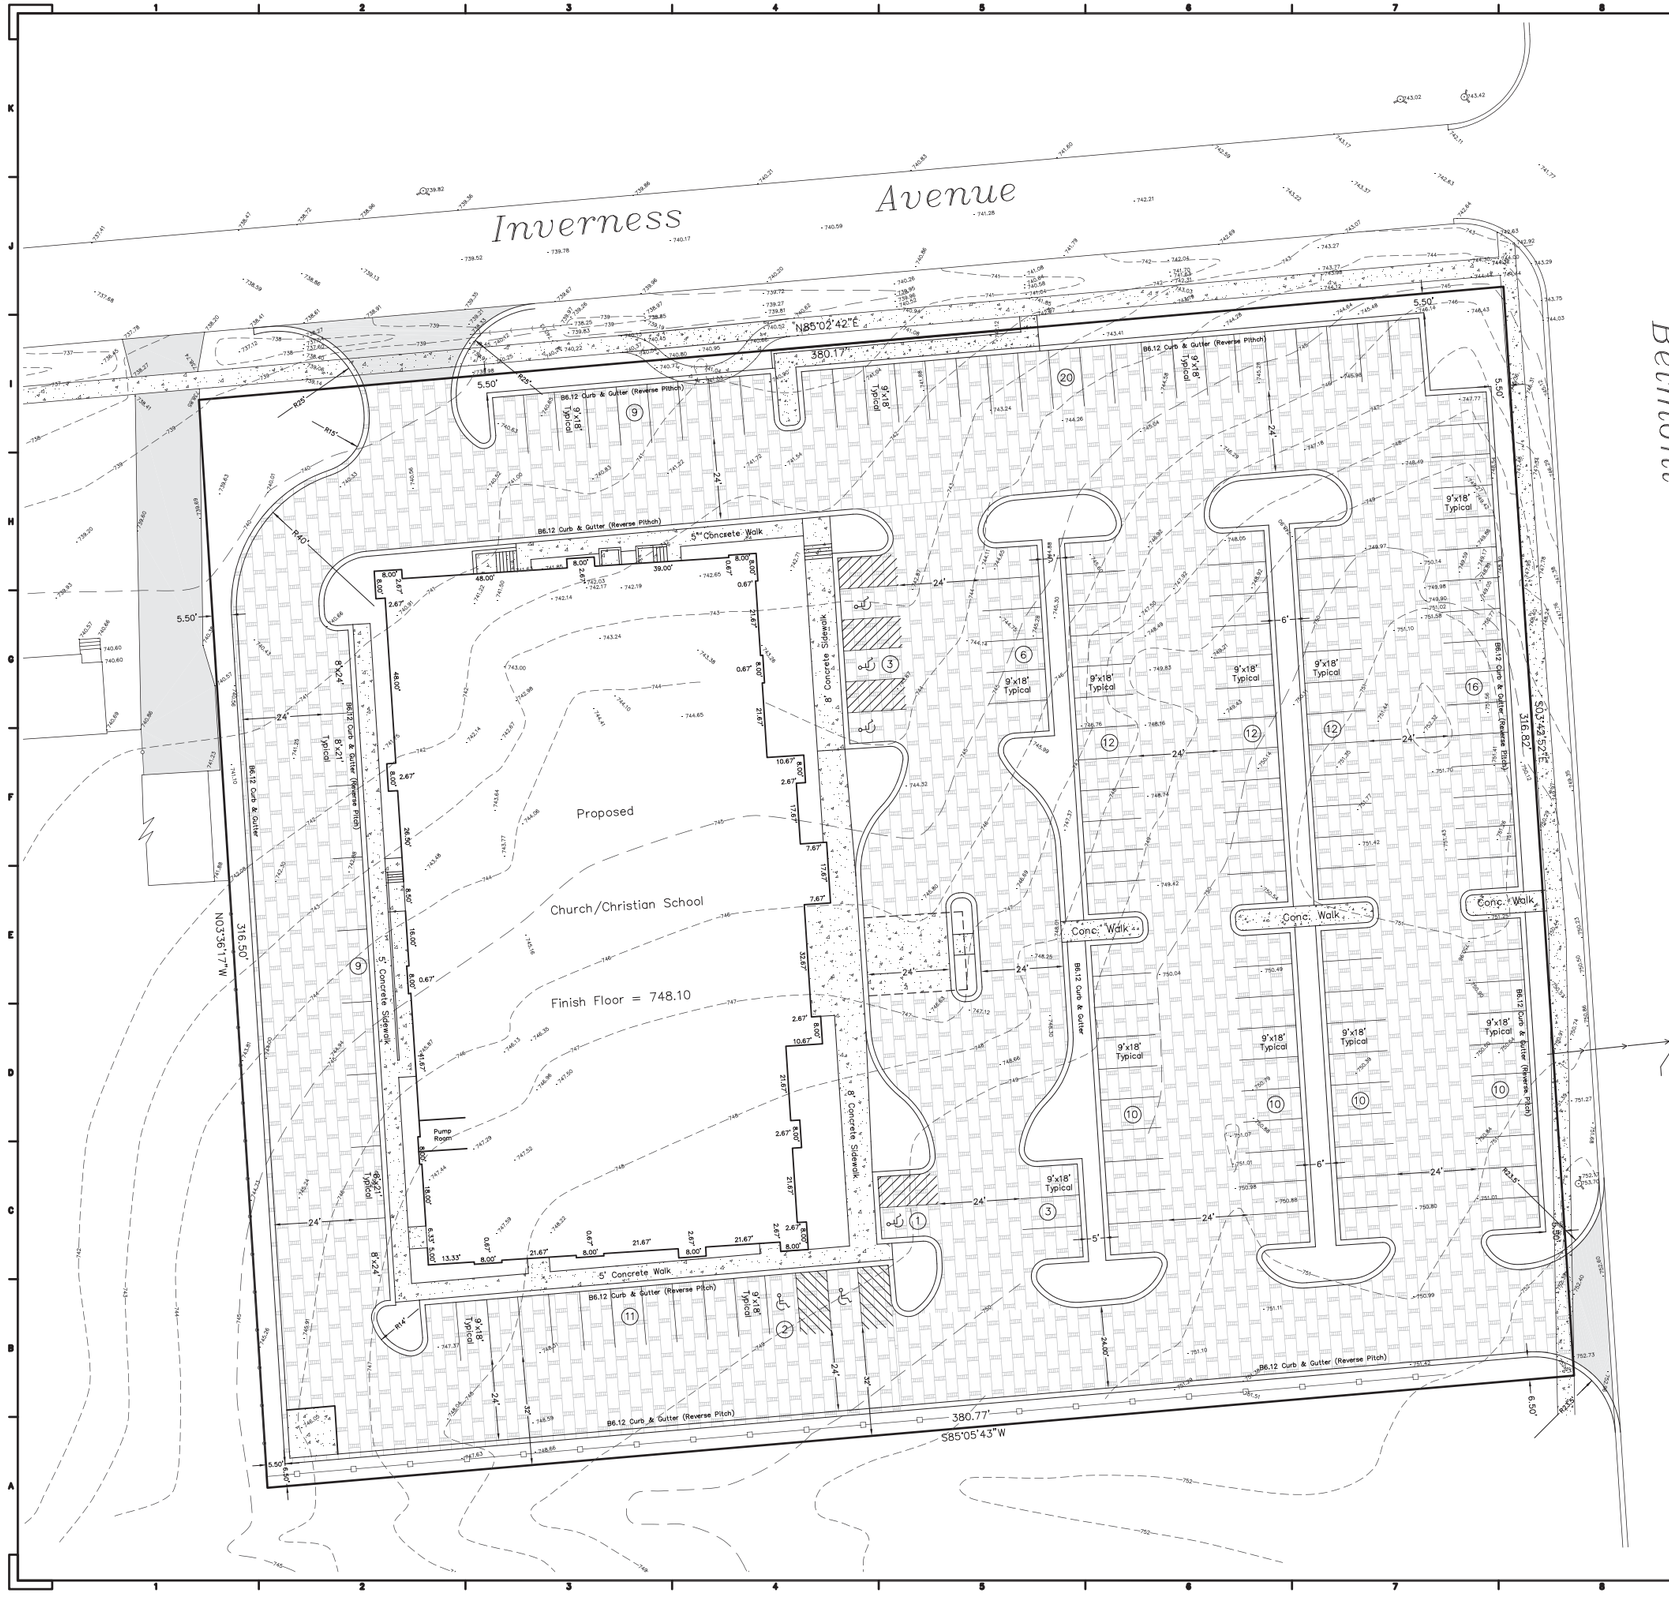

Parking Data

Maximum Capacity (Church) = 400 (Religious Assembly) 1 space per 4 occupants	100 spaces
Maximum (Elementary/Junior High) Student Capacity = 50 (Elementary/Junior High) 0.10 spaces per student	5 spaces
Maximum (Senior High) Student Capacity = 50 (Senior High) 0.30 spaces per student	15 spaces
Maximum Preschool area = 7,000 sq.ft. (preschool) 2 spaces per 1000sq.ft.	14 spaces
drop off pick up 2 spaces per 1000sq.ft.	7 spaces
Maximum Office area = 3,000 sq.ft. (Office) 3 spaces per 1000sq.ft.	9 spaces
Total required parking	150 spaces
Provided Parking = 6 ADA & 150 = 156 spaces	

Site Data

Proposed Zoning	INP-1
Proposed Use	Church/Christian School
Total Lot Area	120,450 sq.ft., 2.7651 Acres
Proposed Church/School Building	22,574 sq.ft.
Proposed Total Building Coverage	23,632 sq.ft. = 19.62%

The religious assembly traffic occurs on Sundays only, with arrival between 10–11 am and departure between 12–1pm
The elementary/junior high/senior high traffic is weekdays, with arrival between 8–9am and departing between 3–4pm
The preschool traffic is weekdays, with arrivals between 6–9am and departure between 3–6pm
The office traffic is weekdays, with arrivals between 6–9am and departing between 3–6pm.

Rynear & Son, Inc.
Consulting Engineers
Professional Design Firm
Licenses No. 184–004637

595 BUTTONWOOD CIRCLE
NAPERVILLE, ILLINOIS 60540

(630) 355–9889 PHONE
(630) 355–5362 FAX

ISSUE:

#	Date	Description
1	06–22–20	Per VODG review email 3–10–20
2	09–09–20	Per VODG meeting 09–04–20

PROJECT:

BELMONT BIBLE CHURCH

5430 Belmont Road

Downers Grove, Illinois

OWNER:

Belmont Bible Church
Pastor Mark Moore

5430 Belmont Road
Downers Grove, IL 60515
(630) 347-4161

Date:	
Design/Drawn:	WAR
Approved:	CWR
Book No.:	-
File No.:	-

SHEET TITLE:

Site Plan

SHEET NUMBER:

SP-1

SHEET 1 OF

Project No.: 20-7992

CMAP 2050 Projections Letter

Chicago Metropolitan Agency for Planning

233 South Wacker Drive
Suite 800
Chicago, Illinois 60606

312 454 0400
www.cmap.illinois.gov

September 30, 2020

Brendan S. May
Senior Consultant
Kenig, Lingren, O'Hara and Aboona, Inc.
9575 West Higgins Road
Suite 400
Rosemont, IL 60018

Subject: ***Belmont Road @ Inverness Avenue***
IDOT

Dear Mr. May:

In response to a request made on your behalf and dated September 28, 2020, we have developed year 2050 average daily traffic (ADT) projections for the subject location.

ROAD SEGMENT	Current Volumes	Year 2050 ADT
Belmont Rd, @ Inverness Ave	22,000	24,800

Traffic projections are developed using existing ADT data provided in the request letter and the results from the March 2020 CMAP Travel Demand Analysis. The regional travel model uses CMAP 2050 socioeconomic projections and assumes the implementation of the ON TO 2050 Comprehensive Regional Plan for the Northeastern Illinois area. The provision of this data in support of your request does not constitute a CMAP endorsement of the proposed development or any subsequent developments.

If you have any questions, please call me at (312) 386-8806.

Sincerely,

Jose Rodriguez, PTP, AICP
Senior Planner, Research & Analysis

cc: Quigley (IDOT)
2020_TrafficForecast\DownersGrove\du-35-20\du-35-20.docx

Level of Service Criteria

LEVEL OF SERVICE CRITERIA

Signalized Intersections		
Level of Service	Interpretation	Average Control Delay (seconds per vehicle)
A	Favorable progression. Most vehicles arrive during the green indication and travel through the intersection without stopping.	≤10
B	Good progression, with more vehicles stopping than for Level of Service A.	>10 - 20
C	Individual cycle failures (i.e., one or more queued vehicles are not able to depart as a result of insufficient capacity during the cycle) may begin to appear. Number of vehicles stopping is significant, although many vehicles still pass through the intersection without stopping.	>20 - 35
D	The volume-to-capacity ratio is high and either progression is ineffective or the cycle length is too long. Many vehicles stop and individual cycle failures are noticeable.	>35 - 55
E	Progression is unfavorable. The volume-to-capacity ratio is high and the cycle length is long. Individual cycle failures are frequent.	>55 - 80
F	The volume-to-capacity ratio is very high, progression is very poor, and the cycle length is long. Most cycles fail to clear the queue.	>80.0

Unsignalized Intersections	
Level of Service	Average Total Delay (SEC/VEH)
A	0 - 10
B	> 10 - 15
C	> 15 - 25
D	> 25 - 35
E	> 35 - 50
F	> 50

Source: *Highway Capacity Manual*, 2010.

Capacity Analysis Summary Reports

Weekday Morning Peak Hour – Existing Conditions

HCM 6th TWSC
1: Belmont Road & Inverness Avenue 09/30/2020

Intersection	
Int Delay, s/veh	0.4

Movement	EBL	EBR	NBL	NBT	SBT	SBR
Lane Configurations						
Traffic Vol, veh/h	10	11	6	950	485	7
Future Vol, veh/h	10	11	6	950	485	7
Conflicting Peds, #/hr	0	0	0	0	0	0
Sign Control	Stop	Stop	Free	Free	Free	Free
RT Channelized	-	None	-	None	-	None
Storage Length	0	-	-	-	-	-
Veh in Median Storage, #	0	-	-	0	0	-
Grade, %	0	-	-	0	0	-
Peak Hour Factor	86	86	86	86	86	86
Heavy Vehicles, %	0	20	0	2	6	0
Mvmt Flow	12	13	7	1105	564	8

Major/Minor	Minor2		Major1		Major2	
Conflicting Flow All	1135	286	572	0	-	0
Stage 1	568	-	-	-	-	-
Stage 2	567	-	-	-	-	-
Critical Hdwy	6.8	7.3	4.1	-	-	-
Critical Hdwy Stg 1	5.8	-	-	-	-	-
Critical Hdwy Stg 2	5.8	-	-	-	-	-
Follow-up Hdwy	3.5	3.5	2.2	-	-	-
Pot Cap-1 Maneuver	199	660	1011	-	-	-
Stage 1	536	-	-	-	-	-
Stage 2	537	-	-	-	-	-
Platoon blocked, %				-	-	-
Mov Cap-1 Maneuver	195	660	1011	-	-	-
Mov Cap-2 Maneuver	195	-	-	-	-	-
Stage 1	526	-	-	-	-	-
Stage 2	537	-	-	-	-	-

Approach	EB	NB	SB
HCM Control Delay, s	17.6	0.2	0
HCM LOS	C		

Minor Lane/Major Mvmt	NBL	NBT	EBLn1	SBT	SBR
Capacity (veh/h)	1011	-	309	-	-
HCM Lane V/C Ratio	0.007	-	0.079	-	-
HCM Control Delay (s)	8.6	0.1	17.6	-	-
HCM Lane LOS	A	A	C	-	-
HCM 95th %tile Q(veh)	0	-	0.3	-	-

HCM 6th TWSC
2: Belmont Road & Howard Avenue 09/30/2020

Intersection	
Int Delay, s/veh	0.3

Movement	WBL	WBR	NBT	NBR	SBL	SBT
Lane Configurations						
Traffic Vol, veh/h	2	21	943	2	4	492
Future Vol, veh/h	2	21	943	2	4	492
Conflicting Peds, #/hr	0	0	0	0	0	0
Sign Control	Stop	Stop	Free	Free	Free	Free
RT Channelized	-	None	-	None	-	None
Storage Length	0	-	-	-	-	-
Veh in Median Storage, #	0	-	0	-	-	0
Grade, %	0	-	0	-	-	0
Peak Hour Factor	84	84	84	84	84	84
Heavy Vehicles, %	0	0	3	0	0	6
Mvmt Flow	2	25	1123	2	5	586

Major/Minor	Minor1		Major1		Major2	
Conflicting Flow All	1427	563	0	0	1125	0
Stage 1	1124	-	-	-	-	-
Stage 2	303	-	-	-	-	-
Critical Hdwy	6.8	6.9	-	-	4.1	-
Critical Hdwy Stg 1	5.8	-	-	-	-	-
Critical Hdwy Stg 2	5.8	-	-	-	-	-
Follow-up Hdwy	3.5	3.3	-	-	2.2	-
Pot Cap-1 Maneuver	128	475	-	-	628	-
Stage 1	276	-	-	-	-	-
Stage 2	729	-	-	-	-	-
Platoon blocked, %			-	-		-
Mov Cap-1 Maneuver	126	475	-	-	628	-
Mov Cap-2 Maneuver	126	-	-	-	-	-
Stage 1	276	-	-	-	-	-
Stage 2	720	-	-	-	-	-

Approach	WB	NB	SB
HCM Control Delay, s	15.1	0	0.2
HCM LOS	C		

Minor Lane/Major Mvmt	NBT	NBR	WBLn1	SBL	SBT
Capacity (veh/h)	-	-	383	628	-
HCM Lane V/C Ratio	-	-	0.071	0.008	-
HCM Control Delay (s)	-	-	15.1	10.8	0.1
HCM Lane LOS	-	-	C	B	A
HCM 95th %tile Q(veh)	-	-	0.2	0	-

HCM 6th TWSC
3: Belmont Road & Ashley Court 09/30/2020

Intersection	
Int Delay, s/veh	0.1

Movement	WBL	WBR	NBT	NBR	SBL	SBT
Lane Configurations						
Traffic Vol, veh/h	3	2	954	3	3	493
Future Vol, veh/h	3	2	954	3	3	493
Conflicting Peds, #/hr	0	0	0	0	0	0
Sign Control	Stop	Stop	Free	Free	Free	Free
RT Channelized	-	None	-	None	-	None
Storage Length	0	-	-	-	-	-
Veh in Median Storage, #	0	-	0	-	-	0
Grade, %	0	-	0	-	-	0
Peak Hour Factor	88	88	88	88	88	88
Heavy Vehicles, %	0	0	3	0	0	6
Mvmt Flow	3	2	1084	3	3	560

Major/Minor	Minor1		Major1		Major2	
Conflicting Flow All	1372	544	0	0	1087	0
Stage 1	1086	-	-	-	-	-
Stage 2	286	-	-	-	-	-
Critical Hdwy	6.8	6.9	-	-	4.1	-
Critical Hdwy Stg 1	5.8	-	-	-	-	-
Critical Hdwy Stg 2	5.8	-	-	-	-	-
Follow-up Hdwy	3.5	3.3	-	-	2.2	-
Pot Cap-1 Maneuver	140	488	-	-	649	-
Stage 1	289	-	-	-	-	-
Stage 2	743	-	-	-	-	-
Platoon blocked, %			-	-		-
Mov Cap-1 Maneuver	139	488	-	-	649	-
Mov Cap-2 Maneuver	139	-	-	-	-	-
Stage 1	289	-	-	-	-	-
Stage 2	738	-	-	-	-	-

Approach	WB	NB	SB
HCM Control Delay, s	24	0	0.1
HCM LOS	C		

Minor Lane/Major Mvmt	NBT	NBR	WBLn1	SBL	SBT
Capacity (veh/h)	-	-	195	649	-
HCM Lane V/C Ratio	-	-	0.029	0.005	-
HCM Control Delay (s)	-	-	24	10.6	0
HCM Lane LOS	-	-	C	B	A
HCM 95th %tile Q(veh)	-	-	0.1	0	-

Capacity Analysis Summary Reports

Weekday Afternoon Peak Hour – Existing Conditions

HCM 6th TWSC
1: Belmont Road & Inverness Avenue 09/30/2020

Intersection	
Int Delay, s/veh	0.5

Movement	EBL	EBR	NBL	NBT	SBT	SBR
Lane Configurations						
Traffic Vol, veh/h	5	22	15	703	1046	8
Future Vol, veh/h	5	22	15	703	1046	8
Conflicting Peds, #/hr	0	0	0	0	0	0
Sign Control	Stop	Stop	Free	Free	Free	Free
RT Channelized	-	None	-	None	-	None
Storage Length	0	-	-	-	-	-
Veh in Median Storage, #	0	-	-	0	0	-
Grade, %	0	-	-	0	0	-
Peak Hour Factor	91	91	91	91	91	91
Heavy Vehicles, %	0	0	0	2	2	0
Mvmt Flow	5	24	16	773	1149	9

Major/Minor	Minor2		Major1		Major2	
Conflicting Flow All	1573	579	1158	0	-	0
Stage 1	1154	-	-	-	-	-
Stage 2	419	-	-	-	-	-
Critical Hdwy	6.8	6.9	4.1	-	-	-
Critical Hdwy Stg 1	5.8	-	-	-	-	-
Critical Hdwy Stg 2	5.8	-	-	-	-	-
Follow-up Hdwy	3.5	3.3	2.2	-	-	-
Pot Cap-1 Maneuver	103	463	611	-	-	-
Stage 1	267	-	-	-	-	-
Stage 2	638	-	-	-	-	-
Platoon blocked, %				-	-	-
Mov Cap-1 Maneuver	98	463	611	-	-	-
Mov Cap-2 Maneuver	98	-	-	-	-	-
Stage 1	255	-	-	-	-	-
Stage 2	638	-	-	-	-	-

Approach	EB	NB	SB
HCM Control Delay, s	19.7	0.4	0
HCM LOS	C		

Minor Lane/Major Mvmt	NBL	NBT	EBLn1	SBT	SBR
Capacity (veh/h)	611	-	274	-	-
HCM Lane V/C Ratio	0.027	-	0.108	-	-
HCM Control Delay (s)	11.1	0.2	19.7	-	-
HCM Lane LOS	B	A	C	-	-
HCM 95th %tile Q(veh)	0.1	-	0.4	-	-

HCM 6th TWSC
2: Belmont Road & Howard Avenue 09/30/2020

Intersection	
Int Delay, s/veh	0.2

Movement	WBL	WBR	NBT	NBR	SBL	SBT
Lane Configurations						
Traffic Vol, veh/h	0	10	705	2	10	1057
Future Vol, veh/h	0	10	705	2	10	1057
Conflicting Peds, #/hr	0	0	0	0	0	0
Sign Control	Stop	Stop	Free	Free	Free	Free
RT Channelized	-	None	-	None	-	None
Storage Length	0	-	-	-	-	-
Veh in Median Storage, #	0	-	0	-	-	0
Grade, %	0	-	0	-	-	0
Peak Hour Factor	86	86	86	86	86	86
Heavy Vehicles, %	0	0	2	0	11	2
Mvmt Flow	0	12	820	2	12	1229

Major/Minor	Minor1		Major1		Major2	
Conflicting Flow All	1460	411	0	0	822	0
Stage 1	821	-	-	-	-	-
Stage 2	639	-	-	-	-	-
Critical Hdwy	6.8	6.9	-	-	4.32	-
Critical Hdwy Stg 1	5.8	-	-	-	-	-
Critical Hdwy Stg 2	5.8	-	-	-	-	-
Follow-up Hdwy	3.5	3.3	-	-	2.31	-
Pot Cap-1 Maneuver	122	596	-	-	748	-
Stage 1	398	-	-	-	-	-
Stage 2	493	-	-	-	-	-
Platoon blocked, %			-	-		-
Mov Cap-1 Maneuver	116	596	-	-	748	-
Mov Cap-2 Maneuver	116	-	-	-	-	-
Stage 1	398	-	-	-	-	-
Stage 2	468	-	-	-	-	-

Approach	WB	NB	SB
HCM Control Delay, s	11.2	0	0.3
HCM LOS	B		

Minor Lane/Major Mvmt	NBT	NBR	WBLn1	SBL	SBT
Capacity (veh/h)	-	-	596	748	-
HCM Lane V/C Ratio	-	-	0.02	0.016	-
HCM Control Delay (s)	-	-	11.2	9.9	0.2
HCM Lane LOS	-	-	B	A	A
HCM 95th %tile Q(veh)	-	-	0.1	0	-

HCM 6th TWSC
3: Belmont Road & Ashley Court 09/30/2020

Intersection	
Int Delay, s/veh	0.1

Movement	WBL	WBR	NBT	NBR	SBL	SBT
Lane Configurations						
Traffic Vol, veh/h	0	6	712	3	3	1065
Future Vol, veh/h	0	6	712	3	3	1065
Conflicting Peds, #/hr	0	0	0	0	0	0
Sign Control	Stop	Stop	Free	Free	Free	Free
RT Channelized	-	None	-	None	-	None
Storage Length	0	-	-	-	-	-
Veh in Median Storage, #	0	-	0	-	-	0
Grade, %	0	-	0	-	-	0
Peak Hour Factor	86	86	86	86	86	86
Heavy Vehicles, %	0	0	2	0	0	2
Mvmt Flow	0	7	828	3	3	1238

Major/Minor	Minor1		Major1		Major2	
Conflicting Flow All	1455	416	0	0	831	0
Stage 1	830	-	-	-	-	-
Stage 2	625	-	-	-	-	-
Critical Hdwy	6.8	6.9	-	-	4.1	-
Critical Hdwy Stg 1	5.8	-	-	-	-	-
Critical Hdwy Stg 2	5.8	-	-	-	-	-
Follow-up Hdwy	3.5	3.3	-	-	2.2	-
Pot Cap-1 Maneuver	123	591	-	-	810	-
Stage 1	394	-	-	-	-	-
Stage 2	501	-	-	-	-	-
Platoon blocked, %			-	-		-
Mov Cap-1 Maneuver	122	591	-	-	810	-
Mov Cap-2 Maneuver	122	-	-	-	-	-
Stage 1	394	-	-	-	-	-
Stage 2	495	-	-	-	-	-

Approach	WB	NB	SB
HCM Control Delay, s	11.2	0	0.1
HCM LOS	B		

Minor Lane/Major Mvmt	NBT	NBR	WBLn1	SBL	SBT
Capacity (veh/h)	-	-	591	810	-
HCM Lane V/C Ratio	-	-	0.012	0.004	-
HCM Control Delay (s)	-	-	11.2	9.5	0.1
HCM Lane LOS	-	-	B	A	A
HCM 95th %tile Q(veh)	-	-	0	0	-

Capacity Analysis Summary Reports

Sunday Mid-Morning Peak Hour – Existing Conditions

HCM 6th TWSC
1: Belmont Road & Inverness Avenue 09/30/2020

Intersection	
Int Delay, s/veh	0.2

Movement	EBL	EBR	NBL	NBT	SBT	SBR
Lane Configurations						
Traffic Vol, veh/h	5	14	2	532	468	7
Future Vol, veh/h	5	14	2	532	468	7
Conflicting Peds, #/hr	0	0	0	0	0	0
Sign Control	Stop	Stop	Free	Free	Free	Free
RT Channelized	-	None	-	None	-	None
Storage Length	0	-	-	-	-	-
Veh in Median Storage, #	0	-	-	0	0	-
Grade, %	0	-	-	0	0	-
Peak Hour Factor	90	90	90	90	90	90
Heavy Vehicles, %	0	0	0	1	1	0
Mvmt Flow	6	16	2	591	520	8

Major/Minor	Minor2		Major1		Major2	
Conflicting Flow All	824	264	528	0	-	0
Stage 1	524	-	-	-	-	-
Stage 2	300	-	-	-	-	-
Critical Hdwy	6.8	6.9	4.1	-	-	-
Critical Hdwy Stg 1	5.8	-	-	-	-	-
Critical Hdwy Stg 2	5.8	-	-	-	-	-
Follow-up Hdwy	3.5	3.3	2.2	-	-	-
Pot Cap-1 Maneuver	315	741	1049	-	-	-
Stage 1	564	-	-	-	-	-
Stage 2	731	-	-	-	-	-
Platoon blocked, %				-	-	-
Mov Cap-1 Maneuver	314	741	1049	-	-	-
Mov Cap-2 Maneuver	314	-	-	-	-	-
Stage 1	562	-	-	-	-	-
Stage 2	731	-	-	-	-	-

Approach	EB	NB	SB
HCM Control Delay, s	11.9	0	0
HCM LOS	B		

Minor Lane/Major Mvmt	NBL	NBT	EBLn1	SBT	SBR
Capacity (veh/h)	1049	-	546	-	-
HCM Lane V/C Ratio	0.002	-	0.039	-	-
HCM Control Delay (s)	8.4	0	11.9	-	-
HCM Lane LOS	A	A	B	-	-
HCM 95th %tile Q(veh)	0	-	0.1	-	-

HCM 6th TWSC
2: Belmont Road & Howard Avenue 09/30/2020

Intersection	
Int Delay, s/veh	0.2

Movement	WBL	WBR	NBT	NBR	SBL	SBT
Lane Configurations						
Traffic Vol, veh/h	2	8	522	3	3	491
Future Vol, veh/h	2	8	522	3	3	491
Conflicting Peds, #/hr	0	0	0	0	0	0
Sign Control	Stop	Stop	Free	Free	Free	Free
RT Channelized	-	None	-	None	-	None
Storage Length	0	-	-	-	-	-
Veh in Median Storage, #	0	-	0	-	-	0
Grade, %	0	-	0	-	-	0
Peak Hour Factor	88	88	88	88	88	88
Heavy Vehicles, %	0	0	1	0	0	1
Mvmt Flow	2	9	593	3	3	558

Major/Minor	Minor1		Major1		Major2	
Conflicting Flow All	880	298	0	0	596	0
Stage 1	595	-	-	-	-	-
Stage 2	285	-	-	-	-	-
Critical Hdwy	6.8	6.9	-	-	4.1	-
Critical Hdwy Stg 1	5.8	-	-	-	-	-
Critical Hdwy Stg 2	5.8	-	-	-	-	-
Follow-up Hdwy	3.5	3.3	-	-	2.2	-
Pot Cap-1 Maneuver	290	704	-	-	990	-
Stage 1	519	-	-	-	-	-
Stage 2	744	-	-	-	-	-
Platoon blocked, %			-	-		-
Mov Cap-1 Maneuver	289	704	-	-	990	-
Mov Cap-2 Maneuver	289	-	-	-	-	-
Stage 1	519	-	-	-	-	-
Stage 2	741	-	-	-	-	-

Approach	WB	NB	SB
HCM Control Delay, s	11.7	0	0.1
HCM LOS	B		

Minor Lane/Major Mvmt	NBT	NBR	WBLn1	SBL	SBT
Capacity (veh/h)	-	-	547	990	-
HCM Lane V/C Ratio	-	-	0.021	0.003	-
HCM Control Delay (s)	-	-	11.7	8.6	0
HCM Lane LOS	-	-	B	A	A
HCM 95th %tile Q(veh)	-	-	0.1	0	-

HCM 6th TWSC
3: Belmont Road & Ashley Court 09/30/2020

Intersection	
Int Delay, s/veh	0.1

Movement	WBL	WBR	NBT	NBR	SBL	SBT
Lane Configurations						
Traffic Vol, veh/h	3	4	530	3	4	478
Future Vol, veh/h	3	4	530	3	4	478
Conflicting Peds, #/hr	0	0	0	0	0	0
Sign Control	Stop	Stop	Free	Free	Free	Free
RT Channelized	-	None	-	None	-	None
Storage Length	0	-	-	-	-	-
Veh in Median Storage, #	0	-	0	-	-	0
Grade, %	0	-	0	-	-	0
Peak Hour Factor	90	90	90	90	90	90
Heavy Vehicles, %	0	0	1	0	0	1
Mvmt Flow	3	4	589	3	4	531

Major/Minor	Minor1		Major1		Major2	
Conflicting Flow All	865	296	0	0	592	0
Stage 1	591	-	-	-	-	-
Stage 2	274	-	-	-	-	-
Critical Hdwy	6.8	6.9	-	-	4.1	-
Critical Hdwy Stg 1	5.8	-	-	-	-	-
Critical Hdwy Stg 2	5.8	-	-	-	-	-
Follow-up Hdwy	3.5	3.3	-	-	2.2	-
Pot Cap-1 Maneuver	297	706	-	-	994	-
Stage 1	522	-	-	-	-	-
Stage 2	753	-	-	-	-	-
Platoon blocked, %			-	-		-
Mov Cap-1 Maneuver	295	706	-	-	994	-
Mov Cap-2 Maneuver	295	-	-	-	-	-
Stage 1	522	-	-	-	-	-
Stage 2	748	-	-	-	-	-

Approach	WB	NB	SB
HCM Control Delay, s	13.3	0	0.1
HCM LOS	B		

Minor Lane/Major Mvmt	NBT	NBR	WBLn1	SBL	SBT
Capacity (veh/h)	-	-	442	994	-
HCM Lane V/C Ratio	-	-	0.018	0.004	-
HCM Control Delay (s)	-	-	13.3	8.6	0
HCM Lane LOS	-	-	B	A	A
HCM 95th %tile Q(veh)	-	-	0.1	0	-

Capacity Analysis Summary Reports

Weekday Morning Peak Hour – Projected Conditions

HCM 6th TWSC
1: Belmont Road & Inverness Avenue 09/30/2020

Intersection	
Int Delay, s/veh	0.5

Movement	EBL	EBR	NBL	NBT	SBT	SBR
Lane Configurations						
Traffic Vol, veh/h	17	14	6	983	509	21
Future Vol, veh/h	17	14	6	983	509	21
Conflicting Peds, #/hr	0	0	0	0	0	0
Sign Control	Stop	Stop	Free	Free	Free	Free
RT Channelized	-	None	-	None	-	None
Storage Length	0	-	-	-	-	-
Veh in Median Storage, #	0	-	-	0	0	-
Grade, %	0	-	-	0	0	-
Peak Hour Factor	86	86	86	86	86	86
Heavy Vehicles, %	0	20	0	2	6	0
Mvmt Flow	20	16	7	1143	592	24

Major/Minor	Minor2		Major1		Major2	
Conflicting Flow All	1190	308	616	0	-	0
Stage 1	604	-	-	-	-	-
Stage 2	586	-	-	-	-	-
Critical Hdwy	6.8	7.3	4.1	-	-	-
Critical Hdwy Stg 1	5.8	-	-	-	-	-
Critical Hdwy Stg 2	5.8	-	-	-	-	-
Follow-up Hdwy	3.5	3.5	2.2	-	-	-
Pot Cap-1 Maneuver	183	637	974	-	-	-
Stage 1	514	-	-	-	-	-
Stage 2	525	-	-	-	-	-
Platoon blocked, %				-	-	-
Mov Cap-1 Maneuver	179	637	974	-	-	-
Mov Cap-2 Maneuver	179	-	-	-	-	-
Stage 1	504	-	-	-	-	-
Stage 2	525	-	-	-	-	-

Approach	EB	NB	SB
HCM Control Delay, s	20.7	0.2	0
HCM LOS	C		

Minor Lane/Major Mvmt	NBL	NBT	EBLn1	SBT	SBR
Capacity (veh/h)	974	-	265	-	-
HCM Lane V/C Ratio	0.007	-	0.136	-	-
HCM Control Delay (s)	8.7	0.1	20.7	-	-
HCM Lane LOS	A	A	C	-	-
HCM 95th %tile Q(veh)	0	-	0.5	-	-

HCM 6th TWSC
2: Belmont Road & Howard Avenue 09/30/2020

Intersection	
Int Delay, s/veh	0.3

Movement	WBL	WBR	NBT	NBR	SBL	SBT
Lane Configurations						
Traffic Vol, veh/h	2	25	1008	2	7	533
Future Vol, veh/h	2	25	1008	2	7	533
Conflicting Peds, #/hr	0	0	0	0	0	0
Sign Control	Stop	Stop	Free	Free	Free	Free
RT Channelized	-	None	-	None	-	None
Storage Length	0	-	-	-	-	-
Veh in Median Storage, #	0	-	0	-	-	0
Grade, %	0	-	0	-	-	0
Peak Hour Factor	84	84	84	84	84	84
Heavy Vehicles, %	0	0	3	0	0	6
Mvmt Flow	2	30	1200	2	8	635

Major/Minor	Minor1		Major1		Major2	
Conflicting Flow All	1535	601	0	0	1202	0
Stage 1	1201	-	-	-	-	-
Stage 2	334	-	-	-	-	-
Critical Hdwy	6.8	6.9	-	-	4.1	-
Critical Hdwy Stg 1	5.8	-	-	-	-	-
Critical Hdwy Stg 2	5.8	-	-	-	-	-
Follow-up Hdwy	3.5	3.3	-	-	2.2	-
Pot Cap-1 Maneuver	109	448	-	-	588	-
Stage 1	252	-	-	-	-	-
Stage 2	703	-	-	-	-	-
Platoon blocked, %			-	-		-
Mov Cap-1 Maneuver	107	448	-	-	588	-
Mov Cap-2 Maneuver	107	-	-	-	-	-
Stage 1	252	-	-	-	-	-
Stage 2	688	-	-	-	-	-

Approach	WB	NB	SB
HCM Control Delay, s	15.9	0	0.2
HCM LOS	C		

Minor Lane/Major Mvmt	NBT	NBR	WBLn1	SBL	SBT
Capacity (veh/h)	-	-	362	588	-
HCM Lane V/C Ratio	-	-	0.089	0.014	-
HCM Control Delay (s)	-	-	15.9	11.2	0.1
HCM Lane LOS	-	-	C	B	A
HCM 95th %tile Q(veh)	-	-	0.3	0	-

HCM 6th TWSC
3: Belmont Road & Ashley Court 09/30/2020

Intersection	
Int Delay, s/veh	0.1

Movement	WBL	WBR	NBT	NBR	SBL	SBT
Lane Configurations						
Traffic Vol, veh/h	3	2	987	3	3	520
Future Vol, veh/h	3	2	987	3	3	520
Conflicting Peds, #/hr	0	0	0	0	0	0
Sign Control	Stop	Stop	Free	Free	Free	Free
RT Channelized	-	None	-	None	-	None
Storage Length	0	-	-	-	-	-
Veh in Median Storage, #	0	-	0	-	-	0
Grade, %	0	-	0	-	-	0
Peak Hour Factor	88	88	88	88	88	88
Heavy Vehicles, %	0	0	3	0	0	6
Mvmt Flow	3	2	1122	3	3	591

Major/Minor	Minor1		Major1		Major2	
Conflicting Flow All	1426	563	0	0	1125	0
Stage 1	1124	-	-	-	-	-
Stage 2	302	-	-	-	-	-
Critical Hdwy	6.8	6.9	-	-	4.1	-
Critical Hdwy Stg 1	5.8	-	-	-	-	-
Critical Hdwy Stg 2	5.8	-	-	-	-	-
Follow-up Hdwy	3.5	3.3	-	-	2.2	-
Pot Cap-1 Maneuver	129	475	-	-	628	-
Stage 1	276	-	-	-	-	-
Stage 2	730	-	-	-	-	-
Platoon blocked, %			-	-		-
Mov Cap-1 Maneuver	128	475	-	-	628	-
Mov Cap-2 Maneuver	128	-	-	-	-	-
Stage 1	276	-	-	-	-	-
Stage 2	725	-	-	-	-	-

Approach	WB	NB	SB
HCM Control Delay, s	25.5	0	0.1
HCM LOS	D		

Minor Lane/Major Mvmt	NBT	NBR	WBLn1	SBL	SBT
Capacity (veh/h)	-	-	181	628	-
HCM Lane V/C Ratio	-	-	0.031	0.005	-
HCM Control Delay (s)	-	-	25.5	10.8	0
HCM Lane LOS	-	-	D	B	A
HCM 95th %tile Q(veh)	-	-	0.1	0	-

HCM 6th TWSC
4: Belmont Road & Church Access Drive 09/30/2020

Intersection	
Int Delay, s/veh	1.4

Movement	EBL	EBR	NBL	NBT	SBT	SBR
Lane Configurations						
Traffic Vol, veh/h	14	32	57	976	508	15
Future Vol, veh/h	14	32	57	976	508	15
Conflicting Peds, #/hr	0	0	0	0	0	0
Sign Control	Stop	Stop	Free	Free	Free	Free
RT Channelized	-	None	-	None	-	None
Storage Length	0	-	-	-	-	-
Veh in Median Storage, #	0	-	-	0	0	-
Grade, %	0	-	-	0	0	-
Peak Hour Factor	86	86	86	86	86	86
Heavy Vehicles, %	0	0	3	0	0	6
Mvmt Flow	16	37	66	1135	591	17

Major/Minor	Minor2		Major1		Major2	
Conflicting Flow All	1300	304	608	0	-	0
Stage 1	600	-	-	-	-	-
Stage 2	700	-	-	-	-	-
Critical Hdwy	6.8	6.9	4.16	-	-	-
Critical Hdwy Stg 1	5.8	-	-	-	-	-
Critical Hdwy Stg 2	5.8	-	-	-	-	-
Follow-up Hdwy	3.5	3.3	2.23	-	-	-
Pot Cap-1 Maneuver	155	698	960	-	-	-
Stage 1	516	-	-	-	-	-
Stage 2	459	-	-	-	-	-
Platoon blocked, %				-	-	-
Mov Cap-1 Maneuver	126	698	960	-	-	-
Mov Cap-2 Maneuver	126	-	-	-	-	-
Stage 1	420	-	-	-	-	-
Stage 2	459	-	-	-	-	-

Approach	EB	NB	SB
HCM Control Delay, s	20	1.3	0
HCM LOS	C		

Minor Lane/Major Mvmt	NBL	NBT	EBLn1	SBT	SBR
Capacity (veh/h)	960	-	293	-	-
HCM Lane V/C Ratio	0.069	-	0.183	-	-
HCM Control Delay (s)	9	0.8	20	-	-
HCM Lane LOS	A	A	C	-	-
HCM 95th %tile Q(veh)	0.2	-	0.7	-	-

HCM 6th TWSC
5: Church Access Drive & Inverness Avenue 09/30/2020

Intersection	
Int Delay, s/veh	4

Movement	EBT	EBR	WBL	WBT	NBL	NBR
Lane Configurations						
Traffic Vol, veh/h	18	7	18	9	4	13
Future Vol, veh/h	18	7	18	9	4	13
Conflicting Peds, #/hr	0	0	0	0	0	0
Sign Control	Free	Free	Free	Free	Stop	Stop
RT Channelized	-	None	-	None	-	None
Storage Length	-	-	-	-	0	-
Veh in Median Storage, #	0	-	-	0	0	-
Grade, %	0	-	-	0	0	-
Peak Hour Factor	73	73	73	73	73	73
Heavy Vehicles, %	13	16	0	0	0	0
Mvmt Flow	25	10	25	12	5	18

Major/Minor	Major1		Major2		Minor1	
Conflicting Flow All	0	0	35	0	92	30
Stage 1	-	-	-	-	30	-
Stage 2	-	-	-	-	62	-
Critical Hdwy	-	-	4.1	-	6.4	6.2
Critical Hdwy Stg 1	-	-	-	-	5.4	-
Critical Hdwy Stg 2	-	-	-	-	5.4	-
Follow-up Hdwy	-	-	2.2	-	3.5	3.3
Pot Cap-1 Maneuver	-	-	1589	-	913	1050
Stage 1	-	-	-	-	998	-
Stage 2	-	-	-	-	966	-
Platoon blocked, %	-	-		-		
Mov Cap-1 Maneuver	-	-	1589	-	898	1050
Mov Cap-2 Maneuver	-	-	-	-	898	-
Stage 1	-	-	-	-	998	-
Stage 2	-	-	-	-	951	-

Approach	EB	WB	NB
HCM Control Delay, s	0	4.9	8.6
HCM LOS			A

Minor Lane/Major Mvmt	NBLn1	EBT	EBR	WBL	WBT
Capacity (veh/h)	1010	-	-	1589	-
HCM Lane V/C Ratio	0.023	-	-	0.016	-
HCM Control Delay (s)	8.6	-	-	7.3	0
HCM Lane LOS	A	-	-	A	A
HCM 95th %tile Q(veh)	0.1	-	-	0	-

Capacity Analysis Summary Reports

Weekday Afternoon Peak Hour – Projected Conditions

HCM 6th TWSC
1: Belmont Road & Inverness Avenue 09/30/2020

Intersection	
Int Delay, s/veh	0.9

Movement	EBL	EBR	NBL	NBT	SBT	SBR
Lane Configurations						
Traffic Vol, veh/h	16	28	15	740	1080	20
Future Vol, veh/h	16	28	15	740	1080	20
Conflicting Peds, #/hr	0	0	0	0	0	0
Sign Control	Stop	Stop	Free	Free	Free	Free
RT Channelized	-	None	-	None	-	None
Storage Length	0	-	-	-	-	-
Veh in Median Storage, #	0	-	-	0	0	-
Grade, %	0	-	-	0	0	-
Peak Hour Factor	91	91	91	91	91	91
Heavy Vehicles, %	0	0	0	2	2	0
Mvmt Flow	18	31	16	813	1187	22

Major/Minor	Minor2		Major1		Major2	
Conflicting Flow All	1637	605	1209	0	-	0
Stage 1	1198	-	-	-	-	-
Stage 2	439	-	-	-	-	-
Critical Hdwy	6.8	6.9	4.1	-	-	-
Critical Hdwy Stg 1	5.8	-	-	-	-	-
Critical Hdwy Stg 2	5.8	-	-	-	-	-
Follow-up Hdwy	3.5	3.3	2.2	-	-	-
Pot Cap-1 Maneuver	93	446	584	-	-	-
Stage 1	253	-	-	-	-	-
Stage 2	623	-	-	-	-	-
Platoon blocked, %				-	-	-
Mov Cap-1 Maneuver	88	446	584	-	-	-
Mov Cap-2 Maneuver	88	-	-	-	-	-
Stage 1	240	-	-	-	-	-
Stage 2	623	-	-	-	-	-

Approach	EB	NB	SB
HCM Control Delay, s	32.2	0.5	0
HCM LOS	D		

Minor Lane/Major Mvmt	NBL	NBT	EBLn1	SBT	SBR
Capacity (veh/h)	584	-	180	-	-
HCM Lane V/C Ratio	0.028	-	0.269	-	-
HCM Control Delay (s)	11.3	0.3	32.2	-	-
HCM Lane LOS	B	A	D	-	-
HCM 95th %tile Q(veh)	0.1	-	1	-	-

HCM 6th TWSC
2: Belmont Road & Howard Avenue 09/30/2020

Intersection	
Int Delay, s/veh	0.4

Movement	WBL	WBR	NBT	NBR	SBL	SBT
Lane Configurations						
Traffic Vol, veh/h	0	13	759	2	14	1130
Future Vol, veh/h	0	13	759	2	14	1130
Conflicting Peds, #/hr	0	0	0	0	0	0
Sign Control	Stop	Stop	Free	Free	Free	Free
RT Channelized	-	None	-	None	-	None
Storage Length	0	-	-	-	-	-
Veh in Median Storage, #	0	-	0	-	-	0
Grade, %	0	-	0	-	-	0
Peak Hour Factor	86	86	86	86	86	86
Heavy Vehicles, %	0	0	2	0	11	2
Mvmt Flow	0	15	883	2	16	1314

Major/Minor	Minor1		Major1		Major2	
Conflicting Flow All	1573	443	0	0	885	0
Stage 1	884	-	-	-	-	-
Stage 2	689	-	-	-	-	-
Critical Hdwy	6.8	6.9	-	-	4.32	-
Critical Hdwy Stg 1	5.8	-	-	-	-	-
Critical Hdwy Stg 2	5.8	-	-	-	-	-
Follow-up Hdwy	3.5	3.3	-	-	2.31	-
Pot Cap-1 Maneuver	103	568	-	-	706	-
Stage 1	369	-	-	-	-	-
Stage 2	465	-	-	-	-	-
Platoon blocked, %			-	-		-
Mov Cap-1 Maneuver	94	568	-	-	706	-
Mov Cap-2 Maneuver	94	-	-	-	-	-
Stage 1	369	-	-	-	-	-
Stage 2	426	-	-	-	-	-

Approach	WB	NB	SB
HCM Control Delay, s	11.5	0	0.5
HCM LOS	B		

Minor Lane/Major Mvmt	NBT	NBR	WBLn1	SBL	SBT
Capacity (veh/h)	-	-	568	706	-
HCM Lane V/C Ratio	-	-	0.027	0.023	-
HCM Control Delay (s)	-	-	11.5	10.2	0.4
HCM Lane LOS	-	-	B	B	A
HCM 95th %tile Q(veh)	-	-	0.1	0.1	-

HCM 6th TWSC
3: Belmont Road & Ashley Court 09/30/2020

Intersection	
Int Delay, s/veh	0.1

Movement	WBL	WBR	NBT	NBR	SBL	SBT
Lane Configurations						
Traffic Vol, veh/h	0	6	749	3	3	1105
Future Vol, veh/h	0	6	749	3	3	1105
Conflicting Peds, #/hr	0	0	0	0	3	0
Sign Control	Stop	Stop	Free	Free	Free	Free
RT Channelized	-	None	-	None	-	None
Storage Length	0	-	-	-	-	-
Veh in Median Storage, #	0	-	0	-	-	0
Grade, %	0	-	0	-	-	0
Peak Hour Factor	86	86	86	86	86	86
Heavy Vehicles, %	0	0	2	0	0	2
Mvmt Flow	0	7	871	3	3	1285

Major/Minor	Minor1		Major1		Major2	
Conflicting Flow All	1525	440	0	0	877	0
Stage 1	876	-	-	-	-	-
Stage 2	649	-	-	-	-	-
Critical Hdwy	6.8	6.9	-	-	4.1	-
Critical Hdwy Stg 1	5.8	-	-	-	-	-
Critical Hdwy Stg 2	5.8	-	-	-	-	-
Follow-up Hdwy	3.5	3.3	-	-	2.2	-
Pot Cap-1 Maneuver	111	570	-	-	779	-
Stage 1	373	-	-	-	-	-
Stage 2	487	-	-	-	-	-
Platoon blocked, %			-	-		-
Mov Cap-1 Maneuver	109	568	-	-	777	-
Mov Cap-2 Maneuver	109	-	-	-	-	-
Stage 1	372	-	-	-	-	-
Stage 2	481	-	-	-	-	-

Approach	WB	NB	SB
HCM Control Delay, s	11.4	0	0.1
HCM LOS	B		

Minor Lane/Major Mvmt	NBT	NBR	WBLn1	SBL	SBT
Capacity (veh/h)	-	-	568	777	-
HCM Lane V/C Ratio	-	-	0.012	0.004	-
HCM Control Delay (s)	-	-	11.4	9.7	0.1
HCM Lane LOS	-	-	B	A	A
HCM 95th %tile Q(veh)	-	-	0	0	-

HCM 6th TWSC
4: Belmont Road & Church Access Drive 09/30/2020

Intersection	
Int Delay, s/veh	2.9

Movement	EBL	EBR	NBL	NBT	SBT	SBR
Lane Configurations						
Traffic Vol, veh/h	23	51	43	729	1093	12
Future Vol, veh/h	23	51	43	729	1093	12
Conflicting Peds, #/hr	0	0	0	0	0	0
Sign Control	Stop	Stop	Free	Free	Free	Free
RT Channelized	-	None	-	None	-	None
Storage Length	0	-	-	-	-	-
Veh in Median Storage, #	0	-	-	0	0	-
Grade, %	0	-	-	0	0	-
Peak Hour Factor	86	86	86	86	86	86
Heavy Vehicles, %	0	0	2	0	0	2
Mvmt Flow	27	59	50	848	1271	14

Major/Minor	Minor2		Major1		Major2	
Conflicting Flow All	1802	643	1285	0	-	0
Stage 1	1278	-	-	-	-	-
Stage 2	524	-	-	-	-	-
Critical Hdwy	6.8	6.9	4.14	-	-	-
Critical Hdwy Stg 1	5.8	-	-	-	-	-
Critical Hdwy Stg 2	5.8	-	-	-	-	-
Follow-up Hdwy	3.5	3.3	2.22	-	-	-
Pot Cap-1 Maneuver	72	421	536	-	-	-
Stage 1	229	-	-	-	-	-
Stage 2	564	-	-	-	-	-
Platoon blocked, %				-	-	-
Mov Cap-1 Maneuver	59	421	536	-	-	-
Mov Cap-2 Maneuver	59	-	-	-	-	-
Stage 1	189	-	-	-	-	-
Stage 2	564	-	-	-	-	-

Approach	EB	NB	SB
HCM Control Delay, s	60.8	1.6	0
HCM LOS	F		

Minor Lane/Major Mvmt	NBL	NBT	EBLn1	SBT	SBR
Capacity (veh/h)	536	-	145	-	-
HCM Lane V/C Ratio	0.093	-	0.593	-	-
HCM Control Delay (s)	12.4	1	60.8	-	-
HCM Lane LOS	B	A	F	-	-
HCM 95th %tile Q(veh)	0.3	-	3.1	-	-

HCM 6th TWSC
5: Church Access Drive & Inverness Avenue 09/30/2020

Intersection	
Int Delay, s/veh	3.8

Movement	EBT	EBR	WBL	WBT	NBL	NBR
Lane Configurations						
Traffic Vol, veh/h	22	6	14	21	7	22
Future Vol, veh/h	22	6	14	21	7	22
Conflicting Peds, #/hr	0	0	0	0	0	0
Sign Control	Free	Free	Free	Free	Stop	Stop
RT Channelized	-	None	-	None	-	None
Storage Length	-	-	-	-	0	-
Veh in Median Storage, #	0	-	-	0	0	-
Grade, %	0	-	-	0	0	-
Peak Hour Factor	89	89	89	89	89	89
Heavy Vehicles, %	0	0	0	0	0	0
Mvmt Flow	25	7	16	24	8	25

Major/Minor	Major1		Major2		Minor1	
Conflicting Flow All	0	0	32	0	85	29
Stage 1	-	-	-	-	29	-
Stage 2	-	-	-	-	56	-
Critical Hdwy	-	-	4.1	-	6.4	6.2
Critical Hdwy Stg 1	-	-	-	-	5.4	-
Critical Hdwy Stg 2	-	-	-	-	5.4	-
Follow-up Hdwy	-	-	2.2	-	3.5	3.3
Pot Cap-1 Maneuver	-	-	1593	-	921	1052
Stage 1	-	-	-	-	999	-
Stage 2	-	-	-	-	972	-
Platoon blocked, %	-	-		-		
Mov Cap-1 Maneuver	-	-	1593	-	912	1052
Mov Cap-2 Maneuver	-	-	-	-	912	-
Stage 1	-	-	-	-	999	-
Stage 2	-	-	-	-	962	-

Approach	EB	WB	NB
HCM Control Delay, s	0	2.9	8.7
HCM LOS			A

Minor Lane/Major Mvmt	NBLn1	EBT	EBR	WBL	WBT
Capacity (veh/h)	1014	-	-	1593	-
HCM Lane V/C Ratio	0.032	-	-	0.01	-
HCM Control Delay (s)	8.7	-	-	7.3	0
HCM Lane LOS	A	-	-	A	A
HCM 95th %tile Q(veh)	0.1	-	-	0	-

Capacity Analysis Summary Reports

Sunday Mid-Morning Peak Hour – Projected Conditions

HCM 6th TWSC
1: Belmont Road & Inverness Avenue 09/30/2020

Intersection	
Int Delay, s/veh	0.4

Movement	EBL	EBR	NBL	NBT	SBT	SBR
Lane Configurations						
Traffic Vol, veh/h	12	18	2	557	493	22
Future Vol, veh/h	12	18	2	557	493	22
Conflicting Peds, #/hr	0	0	0	0	0	0
Sign Control	Stop	Stop	Free	Free	Free	Free
RT Channelized	-	None	-	None	-	None
Storage Length	0	-	-	-	-	-
Veh in Median Storage, #	0	-	-	0	0	-
Grade, %	0	-	-	0	0	-
Peak Hour Factor	90	90	90	90	90	90
Heavy Vehicles, %	0	0	0	1	1	0
Mvmt Flow	13	20	2	619	548	24

Major/Minor	Minor2		Major1		Major2	
Conflicting Flow All	874	286	572	0	-	0
Stage 1	560	-	-	-	-	-
Stage 2	314	-	-	-	-	-
Critical Hdwy	6.8	6.9	4.1	-	-	-
Critical Hdwy Stg 1	5.8	-	-	-	-	-
Critical Hdwy Stg 2	5.8	-	-	-	-	-
Follow-up Hdwy	3.5	3.3	2.2	-	-	-
Pot Cap-1 Maneuver	293	717	1011	-	-	-
Stage 1	541	-	-	-	-	-
Stage 2	720	-	-	-	-	-
Platoon blocked, %				-	-	-
Mov Cap-1 Maneuver	292	717	1011	-	-	-
Mov Cap-2 Maneuver	292	-	-	-	-	-
Stage 1	539	-	-	-	-	-
Stage 2	720	-	-	-	-	-

Approach	EB	NB	SB
HCM Control Delay, s	13.6	0	0
HCM LOS	B		

Minor Lane/Major Mvmt	NBL	NBT	EBLn1	SBT	SBR
Capacity (veh/h)	1011	-	453	-	-
HCM Lane V/C Ratio	0.002	-	0.074	-	-
HCM Control Delay (s)	8.6	0	13.6	-	-
HCM Lane LOS	A	A	B	-	-
HCM 95th %tile Q(veh)	0	-	0.2	-	-

HCM 6th TWSC
2: Belmont Road & Howard Avenue 09/30/2020

Intersection	
Int Delay, s/veh	0.2

Movement	WBL	WBR	NBT	NBR	SBL	SBT
Lane Configurations						
Traffic Vol, veh/h	2	13	580	3	6	535
Future Vol, veh/h	2	13	580	3	6	535
Conflicting Peds, #/hr	0	0	0	0	0	0
Sign Control	Stop	Stop	Free	Free	Free	Free
RT Channelized	-	None	-	None	-	None
Storage Length	0	-	-	-	-	-
Veh in Median Storage, #	0	-	0	-	-	0
Grade, %	0	-	0	-	-	0
Peak Hour Factor	88	88	88	88	88	88
Heavy Vehicles, %	0	0	1	0	0	1
Mvmt Flow	2	15	659	3	7	608

Major/Minor	Minor1		Major1		Major2	
Conflicting Flow All	979	331	0	0	662	0
Stage 1	661	-	-	-	-	-
Stage 2	318	-	-	-	-	-
Critical Hdwy	6.8	6.9	-	-	4.1	-
Critical Hdwy Stg 1	5.8	-	-	-	-	-
Critical Hdwy Stg 2	5.8	-	-	-	-	-
Follow-up Hdwy	3.5	3.3	-	-	2.2	-
Pot Cap-1 Maneuver	251	671	-	-	936	-
Stage 1	481	-	-	-	-	-
Stage 2	716	-	-	-	-	-
Platoon blocked, %			-	-		-
Mov Cap-1 Maneuver	248	671	-	-	936	-
Mov Cap-2 Maneuver	248	-	-	-	-	-
Stage 1	481	-	-	-	-	-
Stage 2	708	-	-	-	-	-

Approach	WB	NB	SB
HCM Control Delay, s	11.8	0	0.1
HCM LOS	B		

Minor Lane/Major Mvmt	NBT	NBR	WBLn1	SBL	SBT
Capacity (veh/h)	-	-	547	936	-
HCM Lane V/C Ratio	-	-	0.031	0.007	-
HCM Control Delay (s)	-	-	11.8	8.9	0
HCM Lane LOS	-	-	B	A	A
HCM 95th %tile Q(veh)	-	-	0.1	0	-

HCM 6th TWSC
3: Belmont Road & Ashley Court 09/30/2020

Intersection	
Int Delay, s/veh	0.1

Movement	WBL	WBR	NBT	NBR	SBL	SBT
Lane Configurations						
Traffic Vol, veh/h	3	4	555	3	4	507
Future Vol, veh/h	3	4	555	3	4	507
Conflicting Peds, #/hr	0	0	0	0	0	0
Sign Control	Stop	Stop	Free	Free	Free	Free
RT Channelized	-	None	-	None	-	None
Storage Length	0	-	-	-	-	-
Veh in Median Storage, #	0	-	0	-	-	0
Grade, %	0	-	0	-	-	0
Peak Hour Factor	90	90	90	90	90	90
Heavy Vehicles, %	0	0	1	0	0	1
Mvmt Flow	3	4	617	3	4	563

Major/Minor	Minor1		Major1		Major2	
Conflicting Flow All	909	310	0	0	620	0
Stage 1	619	-	-	-	-	-
Stage 2	290	-	-	-	-	-
Critical Hdwy	6.8	6.9	-	-	4.1	-
Critical Hdwy Stg 1	5.8	-	-	-	-	-
Critical Hdwy Stg 2	5.8	-	-	-	-	-
Follow-up Hdwy	3.5	3.3	-	-	2.2	-
Pot Cap-1 Maneuver	278	692	-	-	970	-
Stage 1	505	-	-	-	-	-
Stage 2	740	-	-	-	-	-
Platoon blocked, %			-	-		-
Mov Cap-1 Maneuver	276	692	-	-	970	-
Mov Cap-2 Maneuver	276	-	-	-	-	-
Stage 1	505	-	-	-	-	-
Stage 2	736	-	-	-	-	-

Approach	WB	NB	SB
HCM Control Delay, s	13.7	0	0.1
HCM LOS	B		

Minor Lane/Major Mvmt	NBT	NBR	WBLn1	SBL	SBT
Capacity (veh/h)	-	-	420	970	-
HCM Lane V/C Ratio	-	-	0.019	0.005	-
HCM Control Delay (s)	-	-	13.7	8.7	0
HCM Lane LOS	-	-	B	A	A
HCM 95th %tile Q(veh)	-	-	0.1	0	-

HCM 6th TWSC
4: Belmont Road & Church Access Drive 09/30/2020

Intersection	
Int Delay, s/veh	1.3

Movement	EBL	EBR	NBL	NBT	SBT	SBR
Lane Configurations						
Traffic Vol, veh/h	17	46	52	541	495	15
Future Vol, veh/h	17	46	52	541	495	15
Conflicting Peds, #/hr	0	0	0	0	0	0
Sign Control	Stop	Stop	Free	Free	Free	Free
RT Channelized	-	None	-	None	-	None
Storage Length	0	-	-	-	-	-
Veh in Median Storage, #	0	-	-	0	0	-
Grade, %	0	-	-	0	0	-
Peak Hour Factor	89	89	89	89	89	89
Heavy Vehicles, %	0	0	3	0	0	6
Mvmt Flow	19	52	58	608	556	17

Major/Minor	Minor2		Major1		Major2	
Conflicting Flow All	985	287	573	0	-	0
Stage 1	565	-	-	-	-	-
Stage 2	420	-	-	-	-	-
Critical Hdwy	6.8	6.9	4.16	-	-	-
Critical Hdwy Stg 1	5.8	-	-	-	-	-
Critical Hdwy Stg 2	5.8	-	-	-	-	-
Follow-up Hdwy	3.5	3.3	2.23	-	-	-
Pot Cap-1 Maneuver	249	716	989	-	-	-
Stage 1	538	-	-	-	-	-
Stage 2	637	-	-	-	-	-
Platoon blocked, %				-	-	-
Mov Cap-1 Maneuver	227	716	989	-	-	-
Mov Cap-2 Maneuver	227	-	-	-	-	-
Stage 1	490	-	-	-	-	-
Stage 2	637	-	-	-	-	-

Approach	EB	NB	SB
HCM Control Delay, s	14.4	1.1	0
HCM LOS	B		

Minor Lane/Major Mvmt	NBL	NBT	EBLn1	SBT	SBR
Capacity (veh/h)	989	-	453	-	-
HCM Lane V/C Ratio	0.059	-	0.156	-	-
HCM Control Delay (s)	8.9	0.3	14.4	-	-
HCM Lane LOS	A	A	B	-	-
HCM 95th %tile Q(veh)	0.2	-	0.5	-	-

HCM 6th TWSC
5: Church Access Drive & Inverness Avenue 09/30/2020

Intersection	
Int Delay, s/veh	5.3

Movement	EBT	EBR	WBL	WBT	NBL	NBR
Lane Configurations						
Traffic Vol, veh/h	9	4	15	9	5	21
Future Vol, veh/h	9	4	15	9	5	21
Conflicting Peds, #/hr	0	0	0	0	0	0
Sign Control	Free	Free	Free	Free	Stop	Stop
RT Channelized	-	None	-	None	-	None
Storage Length	-	-	-	-	0	-
Veh in Median Storage, #	0	-	-	0	0	-
Grade, %	0	-	-	0	0	-
Peak Hour Factor	50	50	50	50	50	50
Heavy Vehicles, %	0	0	0	0	0	0
Mvmt Flow	18	8	30	18	10	42

Major/Minor	Major1		Major2		Minor1	
Conflicting Flow All	0	0	26	0	100	22
Stage 1	-	-	-	-	22	-
Stage 2	-	-	-	-	78	-
Critical Hdwy	-	-	4.1	-	6.4	6.2
Critical Hdwy Stg 1	-	-	-	-	5.4	-
Critical Hdwy Stg 2	-	-	-	-	5.4	-
Follow-up Hdwy	-	-	2.2	-	3.5	3.3
Pot Cap-1 Maneuver	-	-	1601	-	904	1061
Stage 1	-	-	-	-	1006	-
Stage 2	-	-	-	-	950	-
Platoon blocked, %	-	-		-		
Mov Cap-1 Maneuver	-	-	1601	-	887	1061
Mov Cap-2 Maneuver	-	-	-	-	887	-
Stage 1	-	-	-	-	1006	-
Stage 2	-	-	-	-	932	-

Approach	EB	WB	NB
HCM Control Delay, s	0	4.6	8.7
HCM LOS			A

Minor Lane/Major Mvmt	NBLn1	EBT	EBR	WBL	WBT
Capacity (veh/h)	1022	-	-	1601	-
HCM Lane V/C Ratio	0.051	-	-	0.019	-
HCM Control Delay (s)	8.7	-	-	7.3	0
HCM Lane LOS	A	-	-	A	A
HCM 95th %tile Q(veh)	0.2	-	-	0.1	-

DRAFT

VILLAGE OF DOWNERS GROVE
PLAN COMMISSION MEETING

December 7, 2020, 7:00 P.M.

FILE 20-PLC-0014: A petition seeking annexation, rezoning from B-2, General Retail Business, and R-1, Residential Detached House 1 to INP-1, Neighborhood-Scale Institutional and Public District and a special use for religious assembly use and private school. The property is located directly southwest of the intersection of Belmont Road and Inverness Avenue, commonly known as 5416, 5418, and 5430 Belmont Road, and 2097 Inverness Avenue, Downers Grove, IL. Petitioner and Owner, Belmont Bible Church.

Chairman Rickard swore in those individuals that would be speaking tonight.

Petitioner, Mark Moore, 5430 Belmont Road, Downers Grove explained the history of the church dating back to 1951, discussing its growth over the years, and the community outreach programs and services the church offered. He mentioned the parish's sister church (in Waukashaw, Wisconsin) had the same building as the one being proposed, using the same design firm. The current facility would be demolished and replaced with the proposed facility. Renderings of the new facility were depicted. The architectural design will encompass all sides of the building, not just the front façade.

Elevations of the building were then depicted noting the building height of the proposed facility from grade would be just over 30 feet. Floor plans followed: The first floor will be 22,000 sq. feet while the second floor will be roughed-in at 10,000 sq. feet until completed at a later time. The proposed site plan was also depicted, with Mr. Moore sharing that the north parking lot will be brick pavers, reducing the stormwater run-off. A depiction of the landscape plan followed with Mr. Moore stating the plan exceeds the Village's minimum landscaping requirements.

Per Mr. Moore, a neighborhood meeting was hosted last Monday (11/30) and questions from that meeting pertained to site drainage, whether the large tree in the right-of-way of Inverness Avenue would remain, and the maintenance of the current privacy fence along the southern property line moving forward. Mr. Moore explained those questions were answered: brick pavers will address the drainage, the tree will be removed but 12 new trees will be planted on Inverness Avenue, and the current privacy fence on the southern property line will be removed and replaced with a new six-foot fence to be installed directly on the property line. Finally, Mr. Moore reviewed each of the standards of approval for the petition in greater detail.

Chairman Rickard invited commissioner questions.

Per questions, Mr. Moore confirmed the second floor of the proposed facility would only be roughed-in. Further, he explained that the traffic study and parking requirements were taken into consideration for the second floor. As for the drainage being a prior issue, Mr. Moore was not aware of any current issues and only recalled the 100-year rainfall where everyone had issues. Asked why the traffic study was considering 200 students when the traffic table was listing 100, Mr. Moore explained he would have to review the traffic study again but said the numbers provided for the traffic study were the same as what he had for the site plan, i.e., the numbers were

for the worst case scenario, or a total of 150 preschool students and 100 students for the Christian School.

Additional questions included confirmation that the petitioner was combining all five lots into one lot of record, which Planning Manager Zawila confirmed the applicant would have to consolidate but it was not part of the commission's consideration tonight. He also added that the proposal conformed to the INP-1 District requirements (institutional zoning), while Planner Baldassari pointed out the proposal also met the requirements of the R5A District, as appropriate. Asked if the R5A District was the most restrictive, Planning Manager Zawila confirmed in the affirmative. Staff further confirmed the trash dumpster was located at the southwest corner of the property and Mr. Moore stated the material around the trash enclosure would be a different material around the pad with gates on the north side of the enclosure

Chairman Rickard opened up the public hearing to public comment.

Planning Manager Zawila read into the record the written comments from Peter Lazar (via email):

> *"I went to the neighborhood meeting for the redevelopment of the Belmont Bible Church on Monday night since I am a resident on a nearby property. Their plans have the removal of a 46" honeylocust tree located in the right-of-way. I find this disappointing as it is the largest tree on Inverness Avenue which it is located. When asked about this the Church responded that the Village has already approved removal of the tree. While I am disappointed that the street will be losing its largest right-of-way tree, my greater concern is the Church's landscaping plan is to replace this native tree with over a dozen right-of-way trees that are not native (mainly Japanese elms). Right-of-way trees are public, and the care that is put into them is a reflection of the residents of the Village, and requiring native trees be planted in public right-of-ways shows our community is environmentally friendly and forward thinking."*

In response to Mr. Lazar's comment about the petitioner receiving approval for removing the tree by the Village, Mr. Zawila confirmed that approval was not received and the Village Council would make the final decision.

Ms. Nancy Hoekstra relayed that the proposal will be an asset to the neighborhood.

Mr. Tim Emerson said he had good dialog with the church but inquired how close was the trash dumpster to the privacy fence to the west or south, which appeared closer to the current location.

Mr. Tom Talaga, 2218 Tamarack, asked when the completion of the 22,000 sq. foot area would be completed and when the 10,000 sq. foot area would be completed.

In response to the above questions, Mr. Moore explained the tree will be removed for parking but prior, he described how he had saved the tree when the Village was installing the public sidewalks about 10 years ago. Regarding the landscape plan, he was open to speaking to a botanist about planting more native trees. The location of the trash enclosure would have its own screening and be located several feet from the south property line. Details followed. The timeframe for the project was to begin as soon as possible in 2021 with an anticipated timeframe of 10 to 12 months for the initial construction. Finishing the second floor would depend on getting closer to the need for it, which he estimated a year or two year after the completion of the building.

DRAFT

Chairman Rickard asked if the commissioners had further questions. None were voiced.

Development Planner Gabby Baldassari, reviewing her staff report, summarized the location of the site under consideration and noted the two buildings that were currently on the property – a residential structure along Inverness and the existing church along Belmont. Two parcels were currently annexed into the Village as B2 General Retail Business while the other three parcels were part of DuPage County. With the map amendment request, the entire five lots would be consolidated into one parcel and rezoned into INP-1.

Existing conditions on the site, along with the surrounding area, were pointed out on the slide. Curb cuts, sidewalk locations, and parking lot surface were noted. Elevations and height (30.5 feet) were referenced. Planner Baldassari relayed that the commissioners could direct the petitioner to work with the village arborist in choosing suitable parkway trees. However, it was noted that the plantings being proposed were on the village's approved planting list. Staff felt the proposal met the criteria, and Planner Baldassari referenced a draft motion in her report for commissioners to use, if desired.

Chairman Rickard invited commissioners to further comment or voice questions. A question regarding the parking being evaluated if the occupancy number increased over time was asked. Planner Baldassari explained the possible evaluation pertained to the future build-out of the second floor with a higher estimation of students. Should the student number be higher, there was a section in the zoning ordinance that allowed for a shared parking calculation. Details of that calculation were explained.

Asked if the zoning that was being requested had an impact on previous approvals this commission has seen in recent months, pertaining to zoning maps or text amendments, than what was allowed in the area as it related to marijuana dispensaries, Mr. Zawila indicated the distance was 1300 feet but the amendment had not been finalized by the Village Council yet. It was also pointed out by staff that the church and the school existed first and was considered with the Village's review of that ordinance. It was likely the distance would not change much.

Ms. Pam Bosco, stated she owned the property just west of the parking lot – 2099 Inverness Road – which was the closest lot to the proposed lot. She expressed concern about the effects of the development on her property as it relates to setbacks and her driveway. Chairman Rickard explained to her the petitioner was not seeking any variance requests as to setbacks, height, etc. and the items were within regulation. Per Ms. Bosco's question regarding required distance from her garage, Planner Baldassari responded that the distance on west property line was 24 feet which exceeded the 20-foot requirement.

Ms. Bosco further asked if the impervious parking lot would take care of the drainage to which the Chairman proceeded to explain how the paver system worked and further explained that the commission was a recommending body and the plans were not final until the Village Council approved them. Mr. Zawila asked that Ms. Bosco email him directly to respond to her questions.

In closing, Mr. Moore thanked the commission for its time.

Chairman Rickard closed the public hearing and opened the meeting up to commissioner

deliberation.

Commissioner comments were supportive. Staff interjected and explained to commissioners that one additional condition, as it relates to working with the village arborist on the parkway trees (petitioner was agreeable to it), could be added to staff's conditions, if desired. One commissioner voiced her concern about the traffic study, the maximum capacity, and the difficulty for vehicles to leave the church driving onto Belmont Road, especially during school hours. The Chairman was supportive of the arborist and the petitioner both determining the appropriate parkway trees from the approved planting list. It was mentioned by a commissioner that Belmont Avenue could be a DuPage County Road and that the Village may not have much influence to get a traffic signal at the nearby intersection, but it was a good recommendation. Another commissioner was not in favor of a traffic signal due to other heavy traffic in the area.

The Chairman entertained a motion.

WITH RESPECT TO FILE 20-PLC-0014, AND BASED ON THE PETITIONER'S SUBMITTAL, STAFF'S REPORT AND TESTIMONY PRESENTED, THE PETITIONER HAS MET THE STANDARDS OF APPROVAL FOR REZONING, THE OCCUPANCY MAP AMENDMENT, AND THE SPECIAL USE AS REQUIRED BY THE VILLAGE OF DOWNERS GROVE'S ZONING ORDINANCE AND IS IN THE PUBLIC'S BEST INTEREST. COMMISSIONER ROLLINS MADE A MOTION THAT THE PLAN COMMISSION RECOMMEND TO THE VILLAGE COUNCIL APPOVAL OF THE PETITION, SUBJECT TO THE FOLLOWING CONDITIONS.

1. **THE PLANS SHALL SUBSTANTIALLY CONFORM TO THE STAFF REPORT DATED DECEMBER 7, 2020, THE PLANS PREPARED BY RYNEAR AND SON INC., DATED 6/22/20, AND MODIFIED 9/9/20, AND THE PLANS PREPARED BY EXCEL ARCHITECTS, RECEIVED 10/7/20, EXCEPT AS SUCH PLANS MAY BE MODIFIED TO CONFORM TO VILLAGE CODES AND ORDINANCES.**
2. **THE APPLICANT SHALL ADMINISTRATIVELY CONSOLIDATE THE FIVE LOTS INTO ONE LOT OF RECORD AFTER THE ANNEXATION IS RECORDED AND PRIOR TO BEING ISSUING A BUILDING PERMIT. EASEMENTS SHALL BE PROVIDED IN ACCORDANCE WITH THE SUBDIVISION ORDINANCE.**
3. **A FEE FOR THE REMOVAL OF THE TREE WILL BE ASSESSED DURING THE PERMITTING PROCESS. INITIAL ESTIMATES SHOW IT TO BE APPROXIMATELY $4,000. THE APPLICANT IS RESPONSIBLE FOR THE REMOVAL OF THE TREE AND ASSOCIATED COSTS.**
4. **APPLICANT MUST PROVIDE APPROVAL FROM THE DUPAGE COUNTY DEPARTMENT OF TRANSPORTATION PRIOR TO BUILDING PERMIT RELEASE.**
5. **THE BUILDING SHALL BE EQUIPPED WITH AN AUTOMATIC SUPPRESSION SYSTEM AND AN AUTOMATIC AND MANUAL FIRE ALARM SYSTEM.**
6. **IN THE CASE THAT THE OCCUPANCY PROPOSED BY THE PETITIONER INCREASES OVER TIME, THE MAXIMUM CAPACITY WILL BE LIMITED TO WHAT IS ALLOWED BY THE SHARED PARKING CALCULATION METHODOLOGY PROVIDED IN THE VILLAGE OF DOWNERS GROVE ZONING ORDINANCE AND/OR THE COMMUNITY DEVELOPMENT**

DRAFT


DIRECTOR MAY REQUEST A PARKING STUDY THAT ENSURES PARKING CAPACITY IS SUFFICIENT.

SECONDED BY COMMISSIONER JOHNSON. ROLL CALL:


AYE: ROLLINS, JOHNSON, BOYLE, DMYTRYSZYN, MAJAUSKAS, PATEL, TOTH, RICKARD
NAY: NONE
MOTION PASSED. VOTE: 8-0

/s/ Celeste K. Weilandt
Recording Secretary
(As transcribed by MP-3 audio)


Proposed Plan

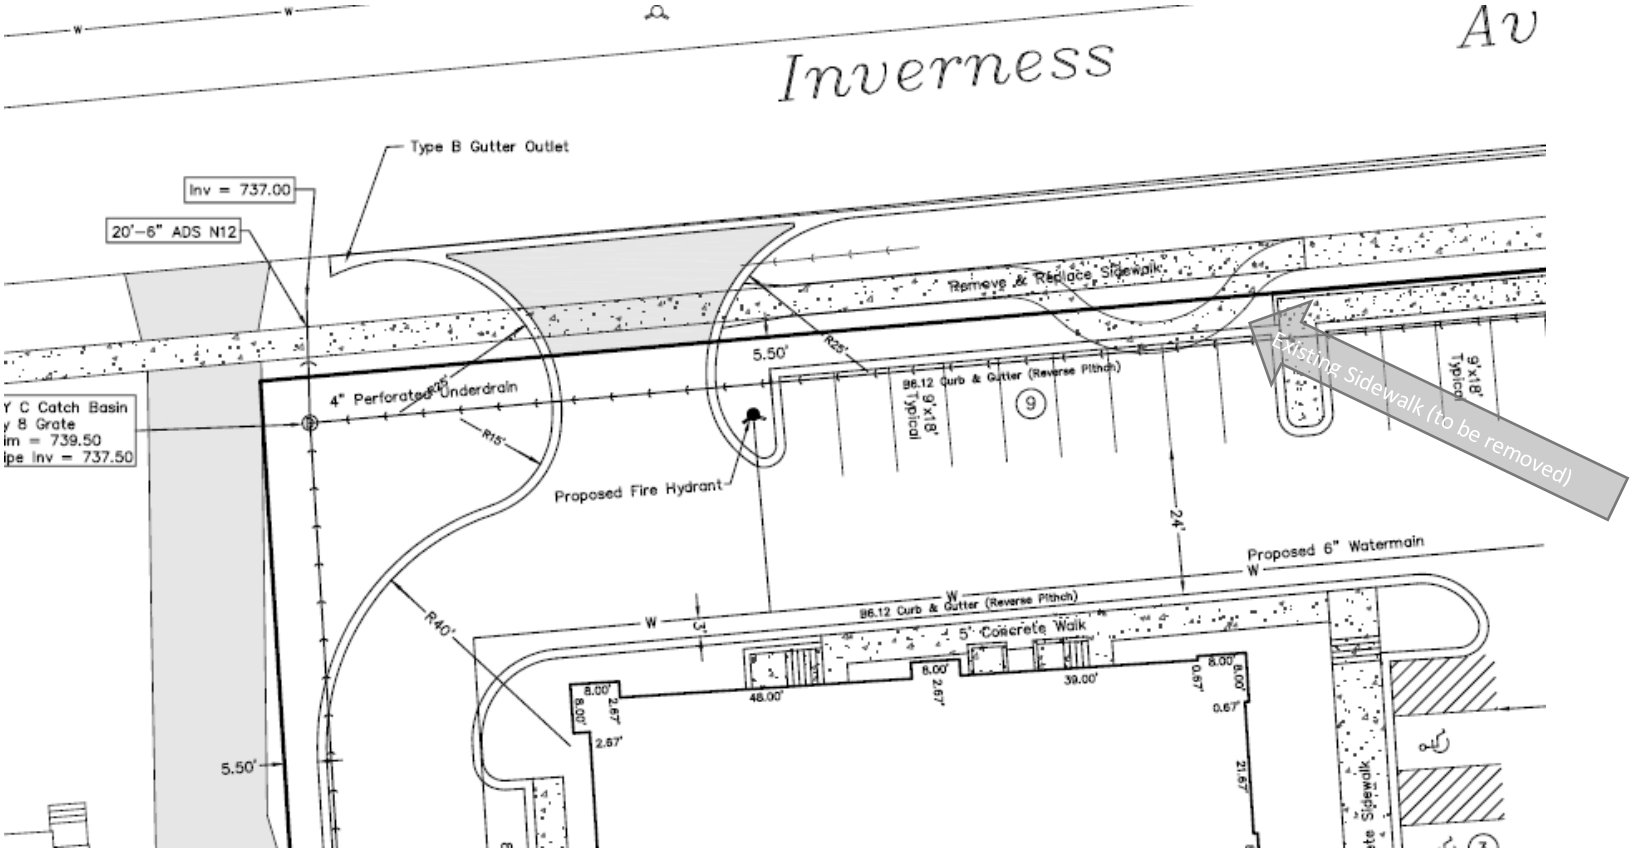

Concept 1

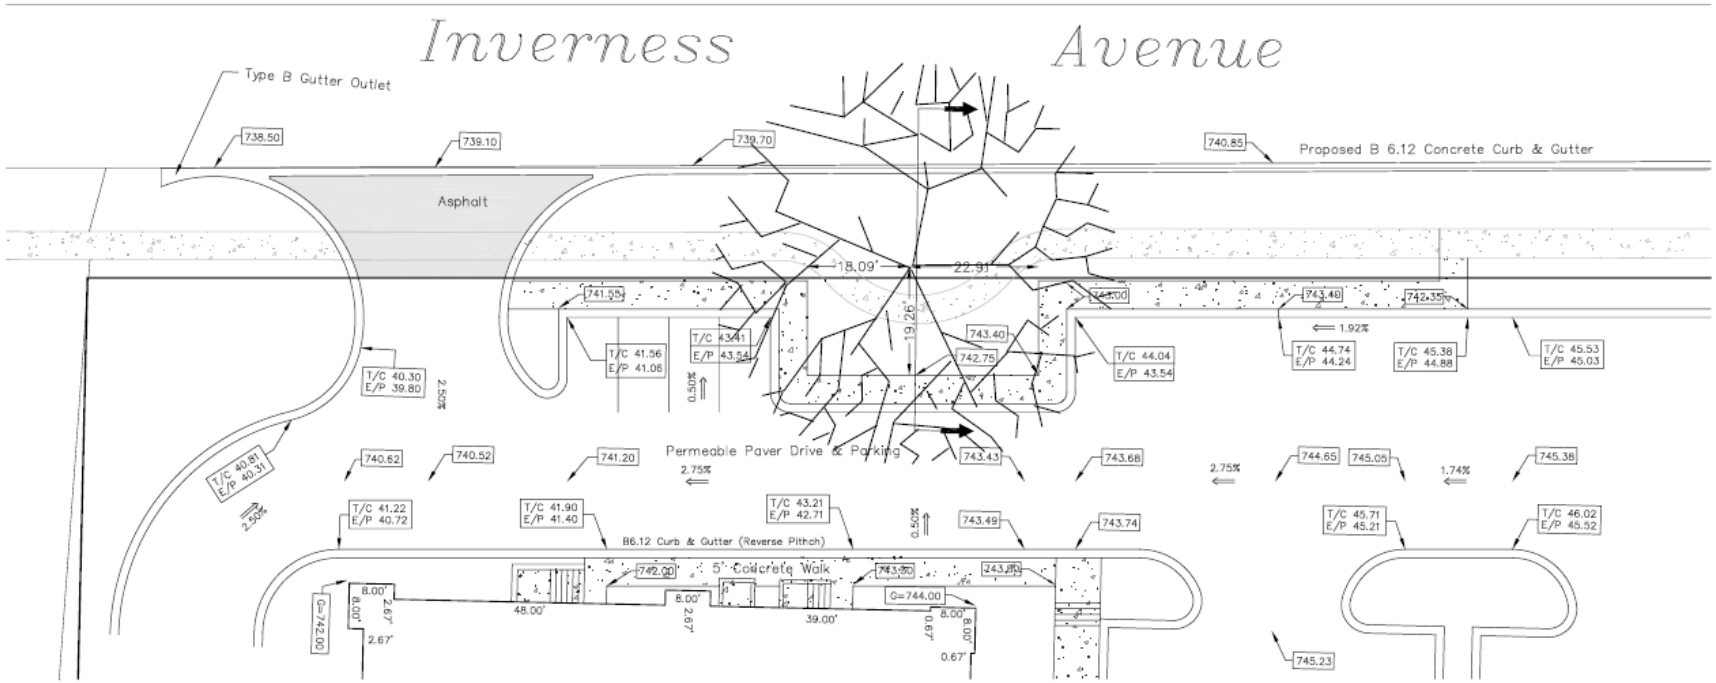
Inverness Avenue
Type B Gutter Outlet
738.50
739.10
739.70
740.85
Proposed B 6.12 Concrete Curb & Gutter
Asphalt
18.09'
22.91'
19.26'
741.55
743.40
742.35
1.92%
T/C 40.30
E/P 39.80
2.50%
T/C 41.56
E/P 41.06
T/C 43.41
E/P 43.54
0.50%
743.40
742.75
T/C 44.04
E/P 43.54
T/C 44.74
E/P 44.24
T/C 45.38
E/P 44.88
T/C 45.53
E/P 45.03
T/C 40.81
E/P 40.31
2.50%
740.62
740.52
741.20
Permeable Paver Drive & Parking
2.75%
743.43
743.68
2.75%
744.65
745.05
1.74%
745.38
T/C 41.22
E/P 40.72
T/C 41.90
E/P 41.40
T/C 43.21
E/P 42.71
0.50%
743.49
743.74
T/C 45.71
E/P 45.21
T/C 46.02
E/P 45.52
B6.12 Curb & Gutter (Reverse Pitch)
742.00
5' Concrete Walk
743.80
743.85
G=744.00
G=742.00
8.00'
8.00'
2.67'
2.67'
48.00'
8.00'
2.67'
39.00'
0.67'
8.00'
8.00'
0.67'
745.23

Concept 2

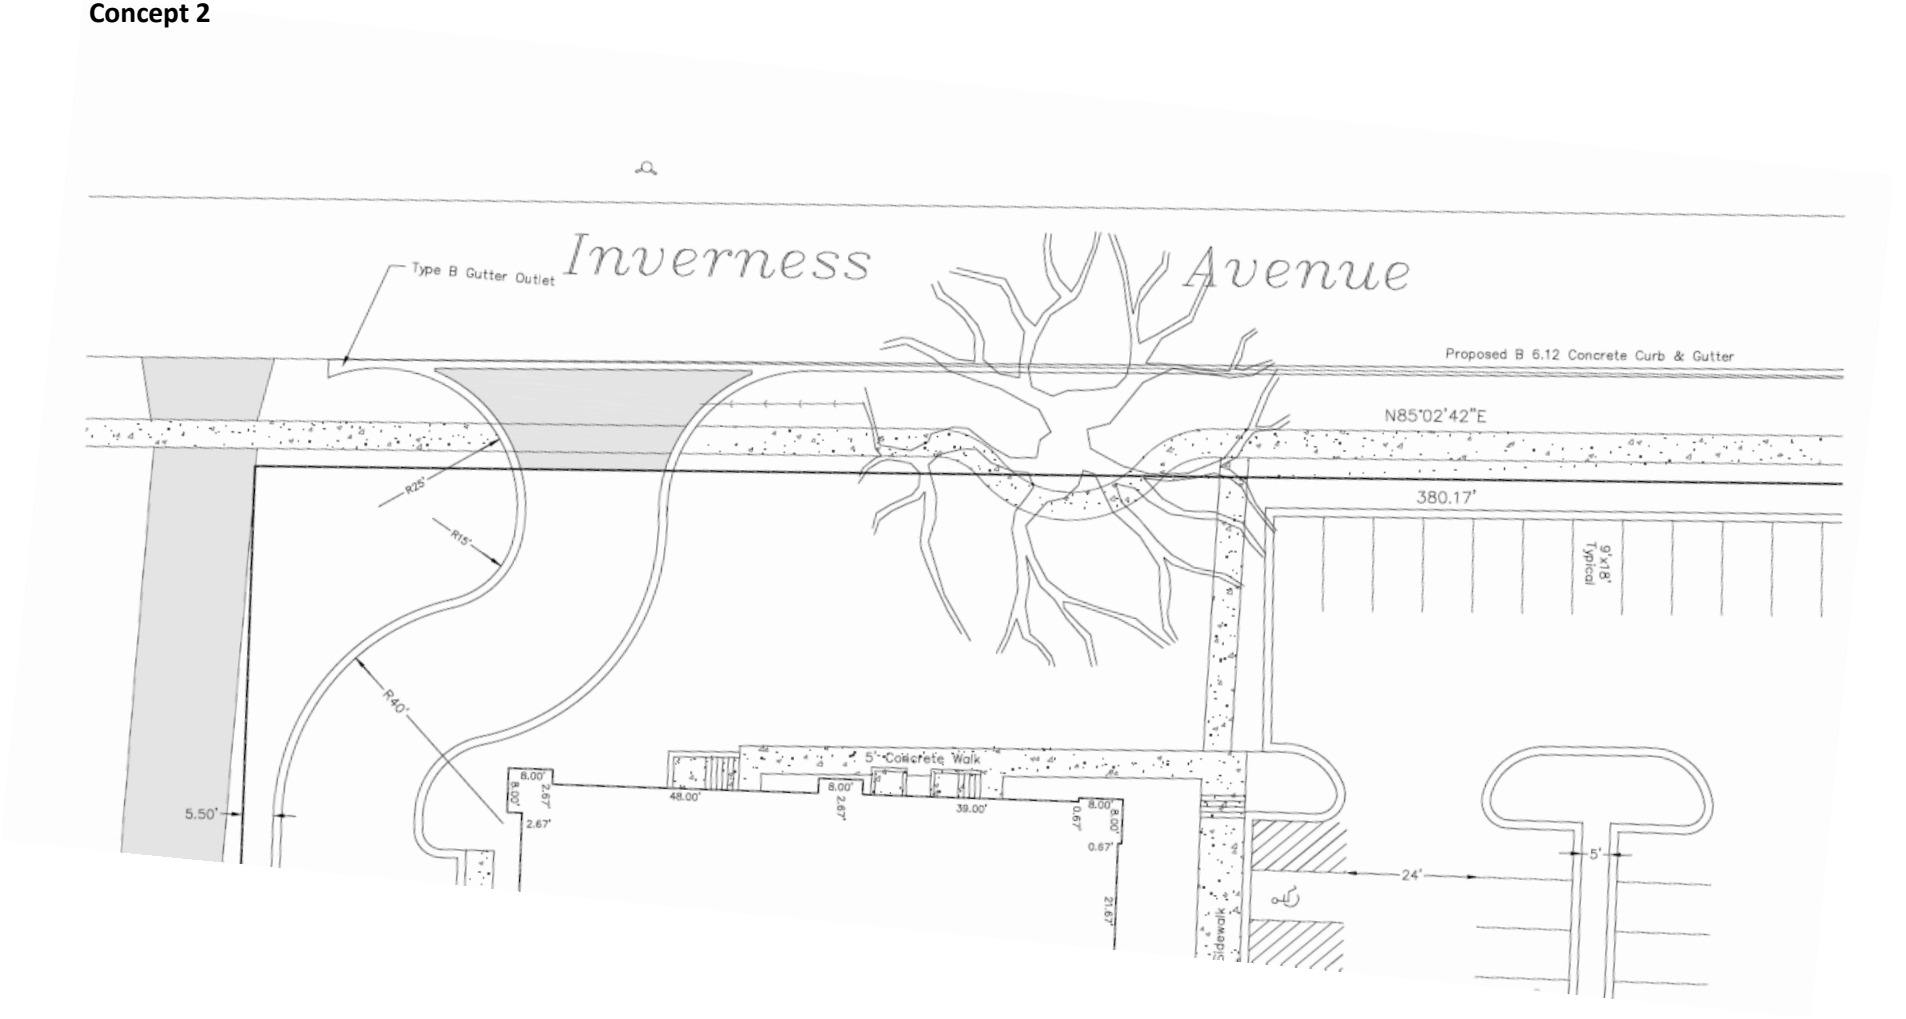
Inverness Avenue
Type B Gutter Outlet
Proposed B 6.12 Concrete Curb & Gutter
N85°02'42"E
380.17'
9'x18' Typical
R25'
R15'
R40'
5.50'
5' Concrete Walk
8.00'
2.67'
48.00'
39.00'
0.67'
21.67'
24'
5'
Sidewalk