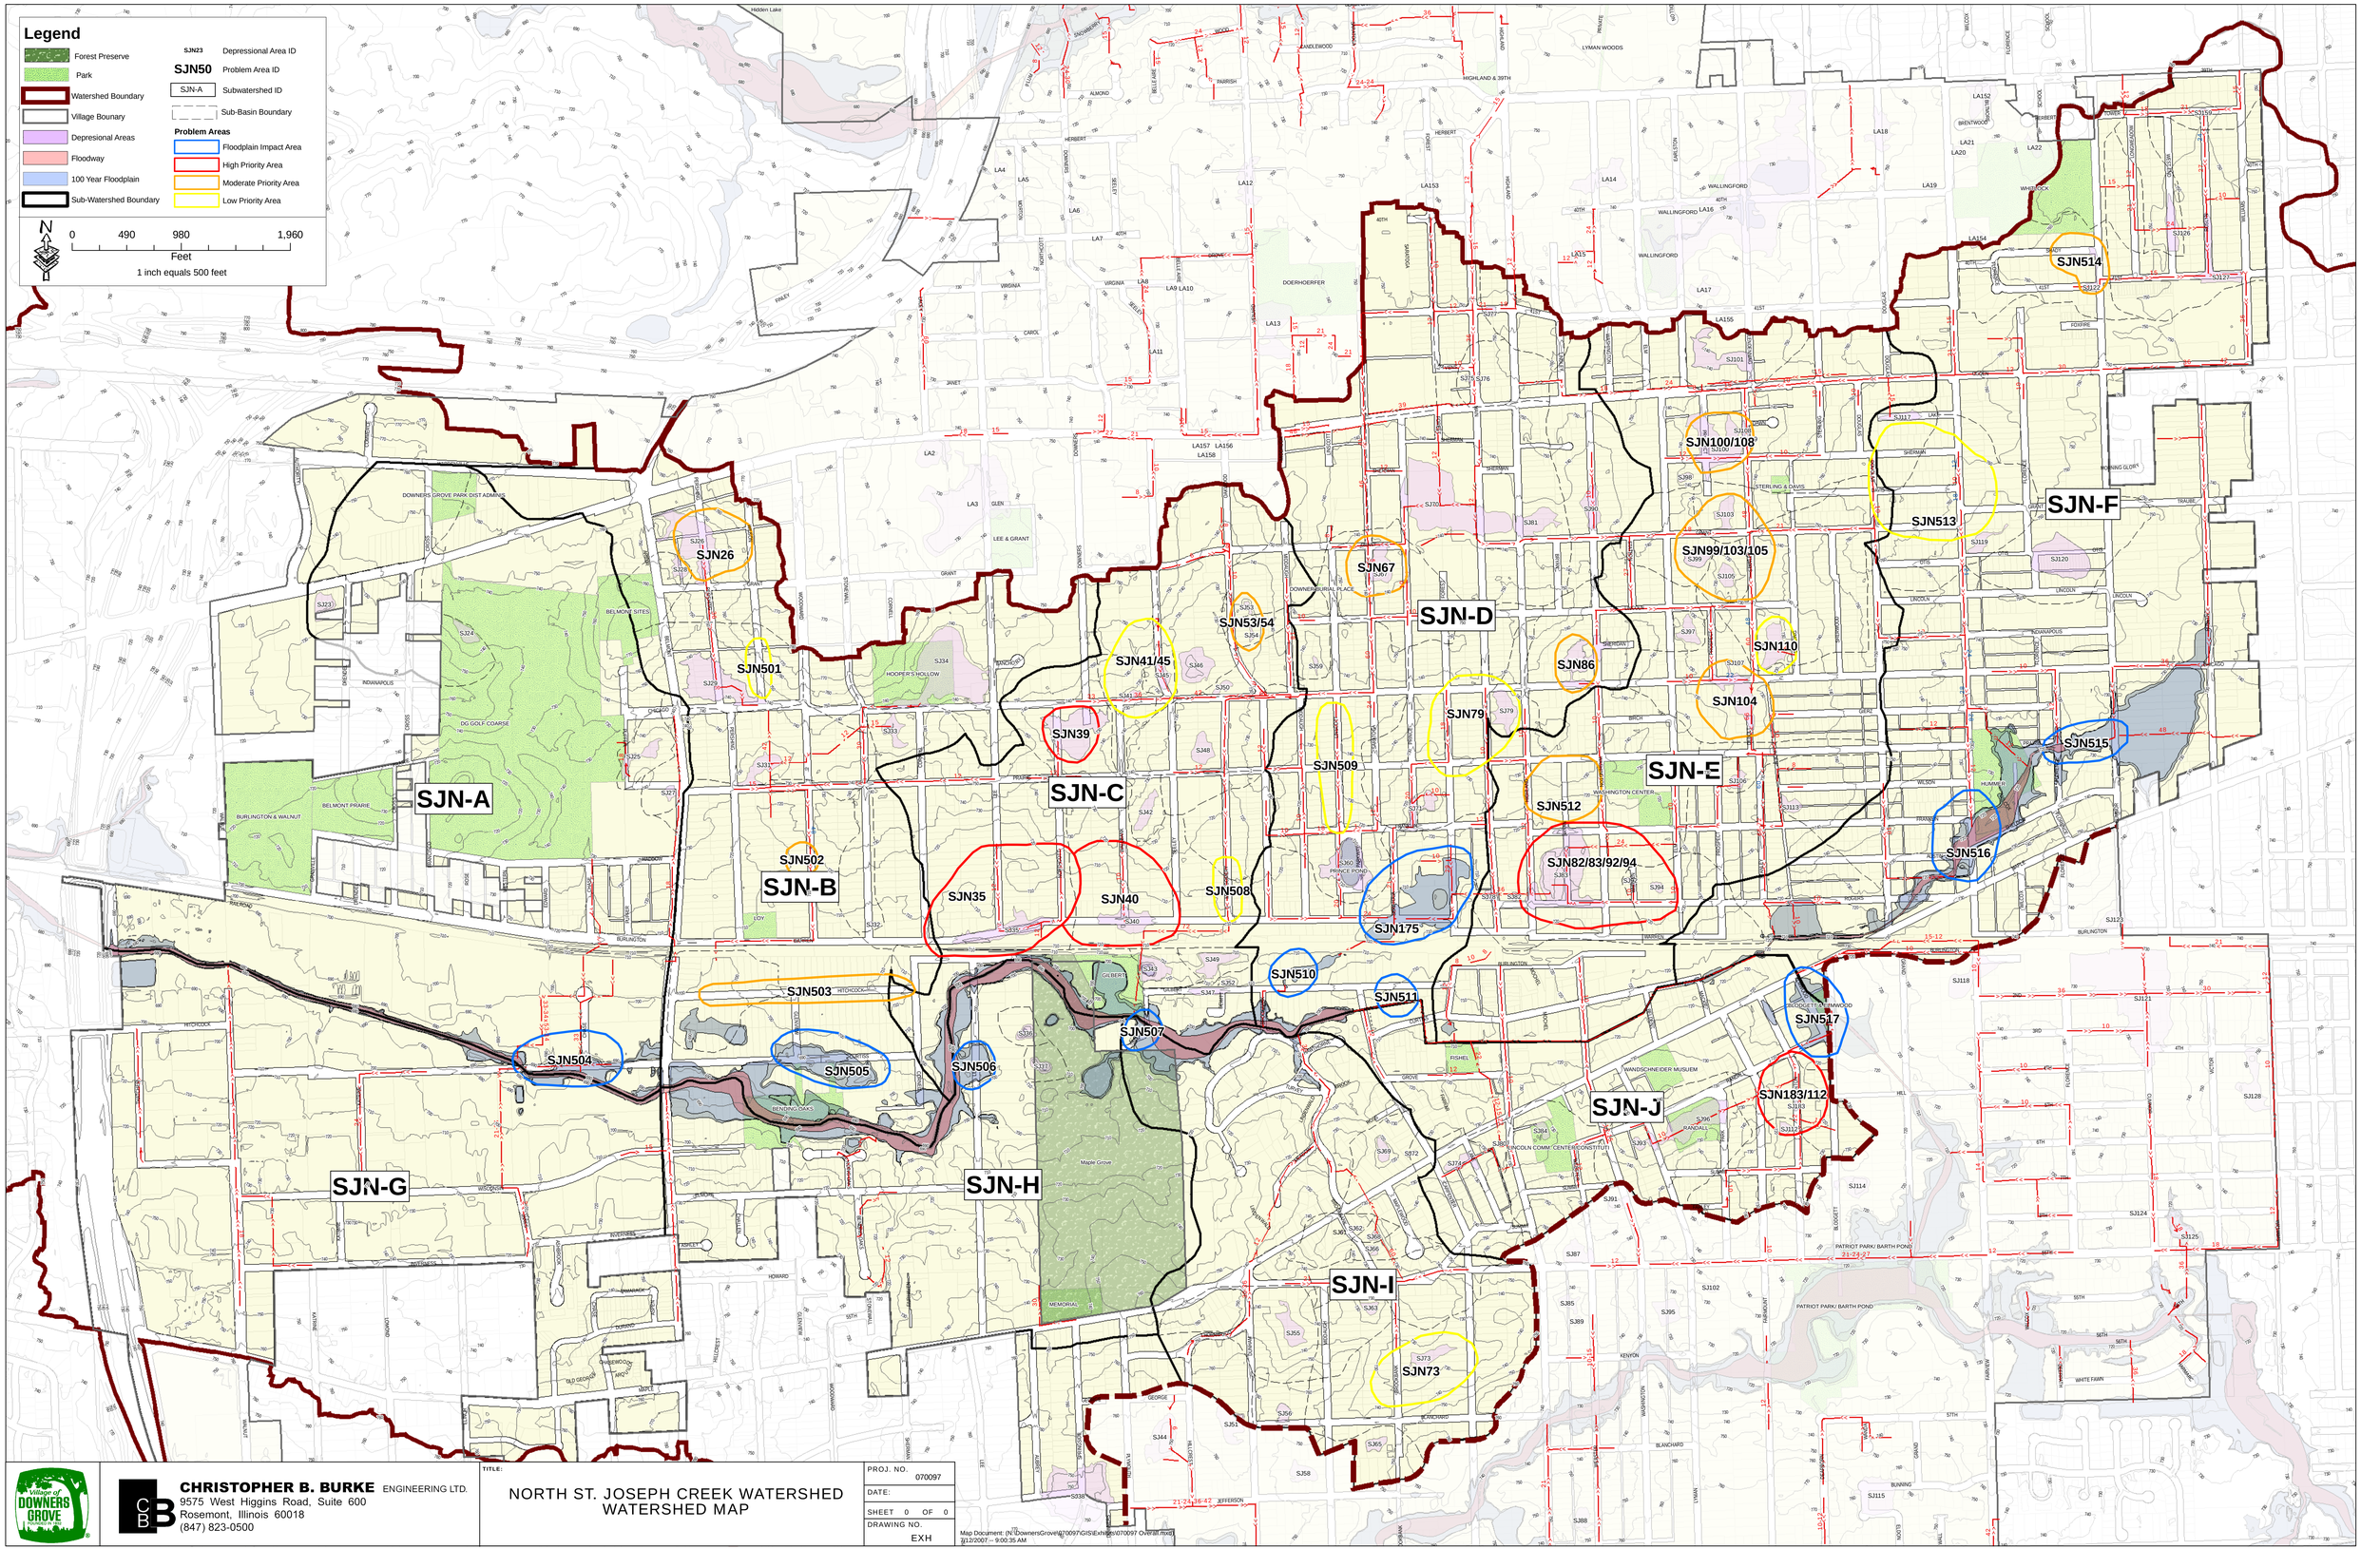

CHRISTOPHER B. BURKE ENGINEERING LTD.
9575 West Higgins Road, Suite 600
Rosemont, Illinois 60018
(847) 823-0500

TITLE:
NORTH ST. JOSEPH CREEK WATERSHED
WATERSHED MAP

PROJ. NO.	070097
DATE:	
SHEET	0 OF 0
DRAWING NO.	EXH

Map Document: (N:\DownersGrove\070097\GIS\Exhibits\070097 Overall.mxd)
9/12/2007 -- 9:00:35 AM