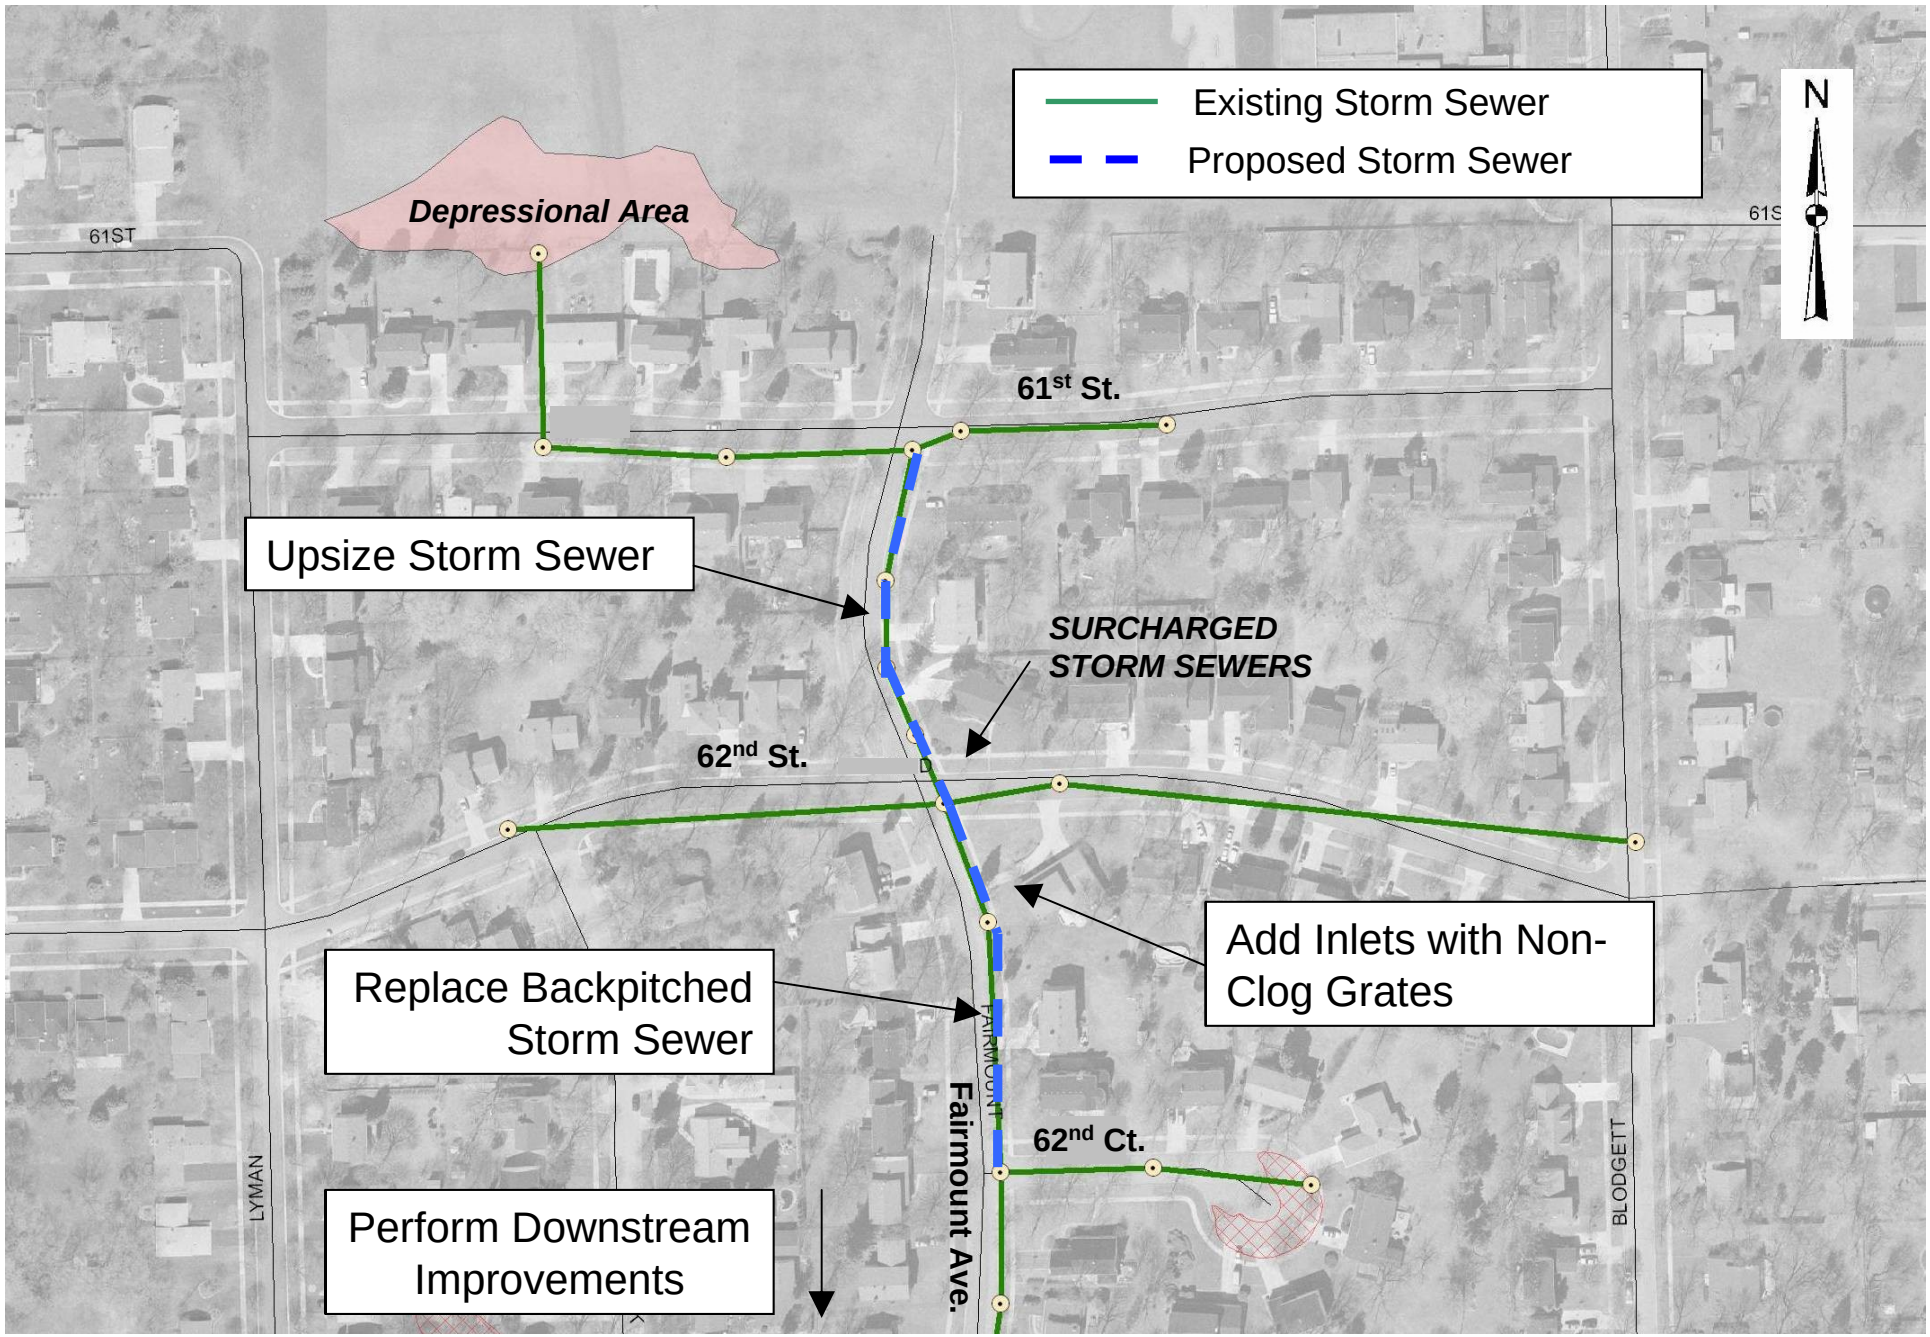

PRENTISS CREEK WATERSHED
PROPOSED IMPROVEMENTS

SUBWATERSHED PR-B
PROBLEM AREA PR 600

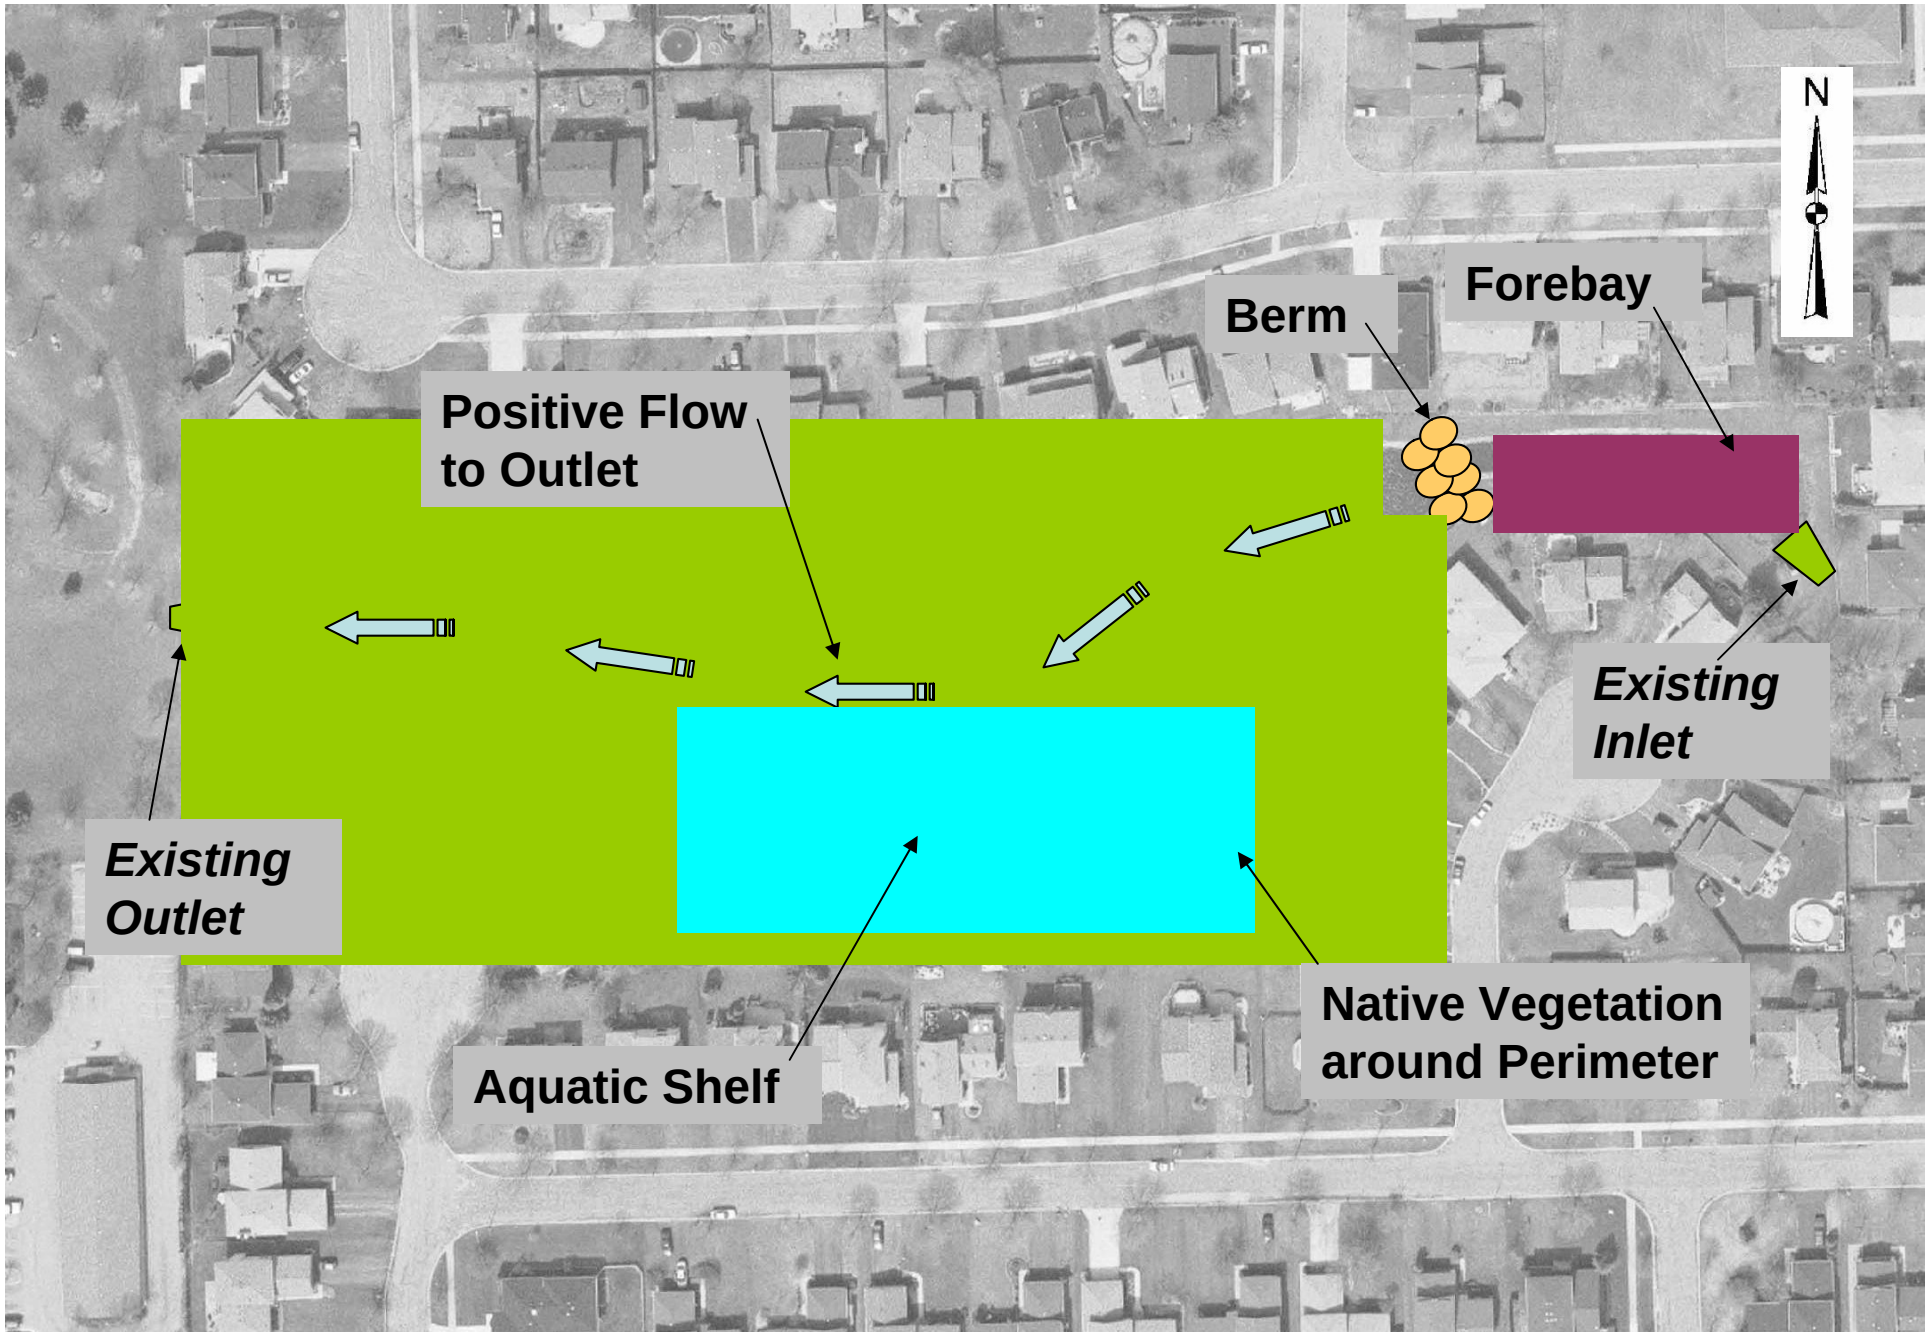

PRENTISS CREEK WATERSHED
PROPOSED IMPROVEMENTS

SUBWATERSHED PR-A
PROBLEM AREA PR 601

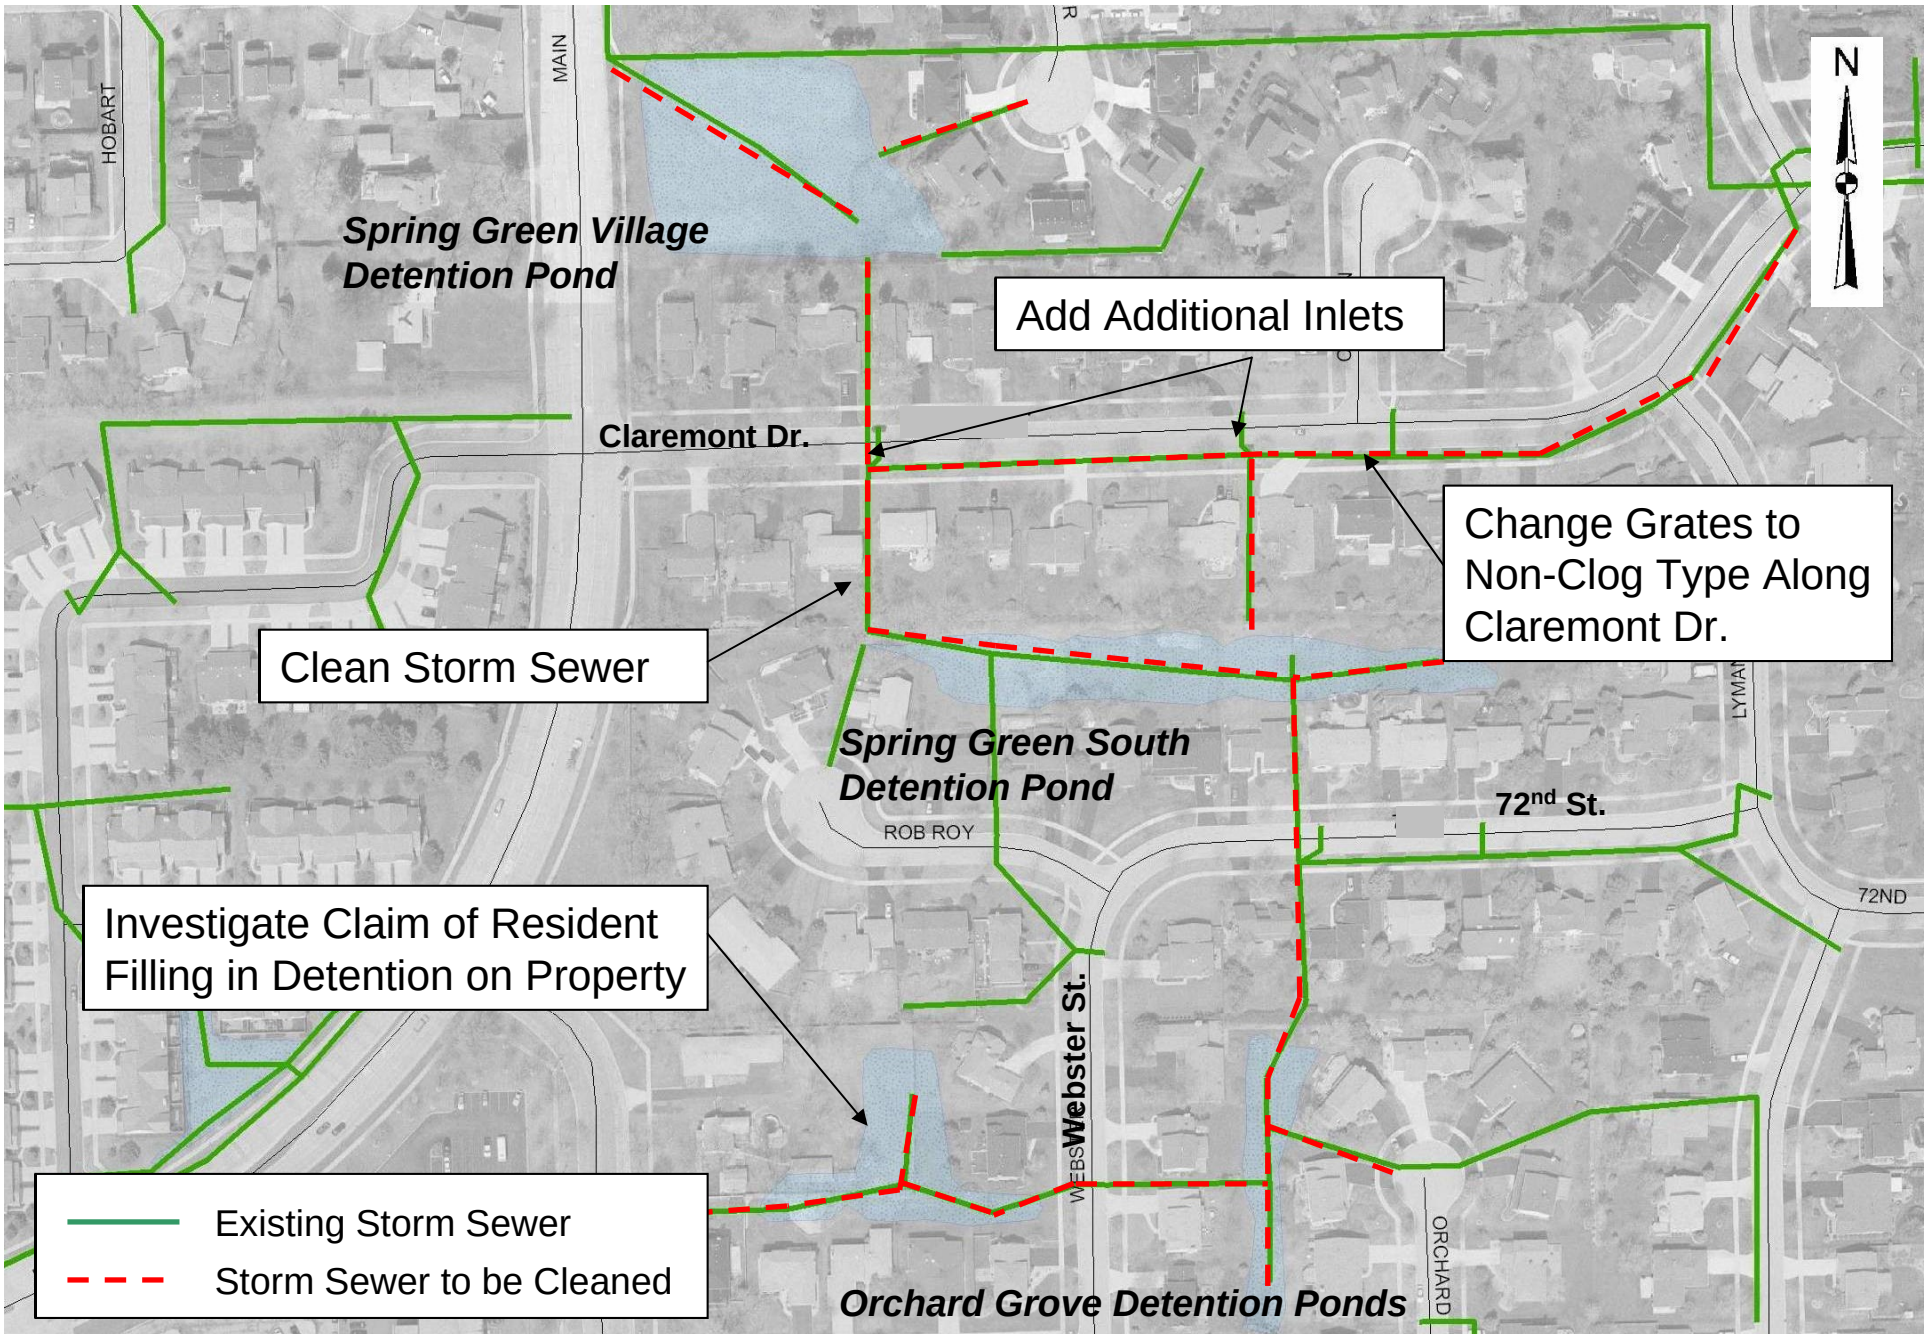

PRENTISS CREEK WATERSHED
PROPOSED IMPROVEMENTS

SUBWATERSHED PR-A
PROBLEM AREA PR 602

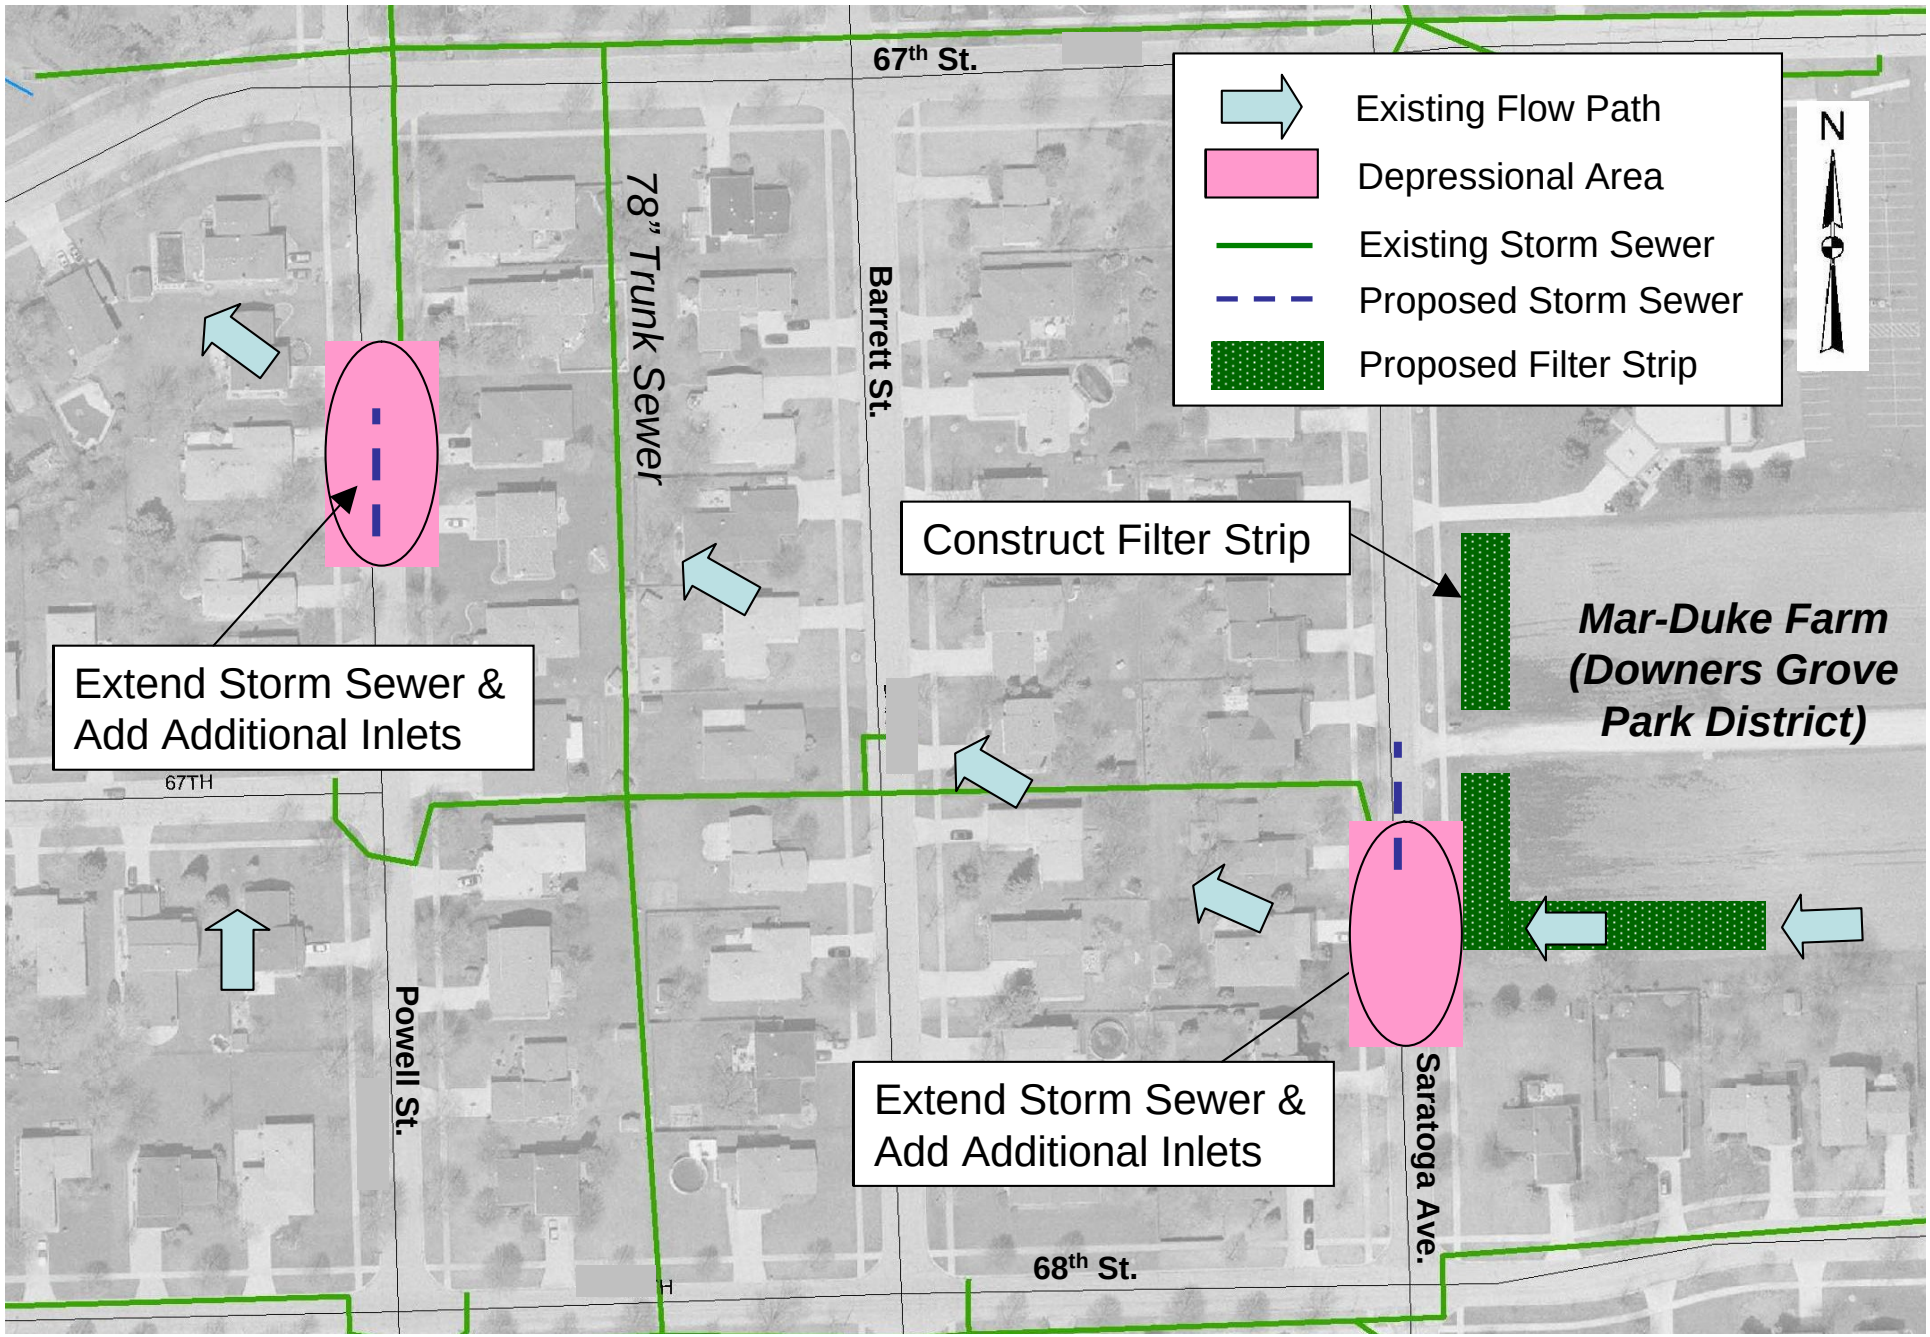

PRENTISS CREEK WATERSHED
PROPOSED IMPROVEMENTS

SUBWATERSHED PR-D
PROBLEM AREA PR 603

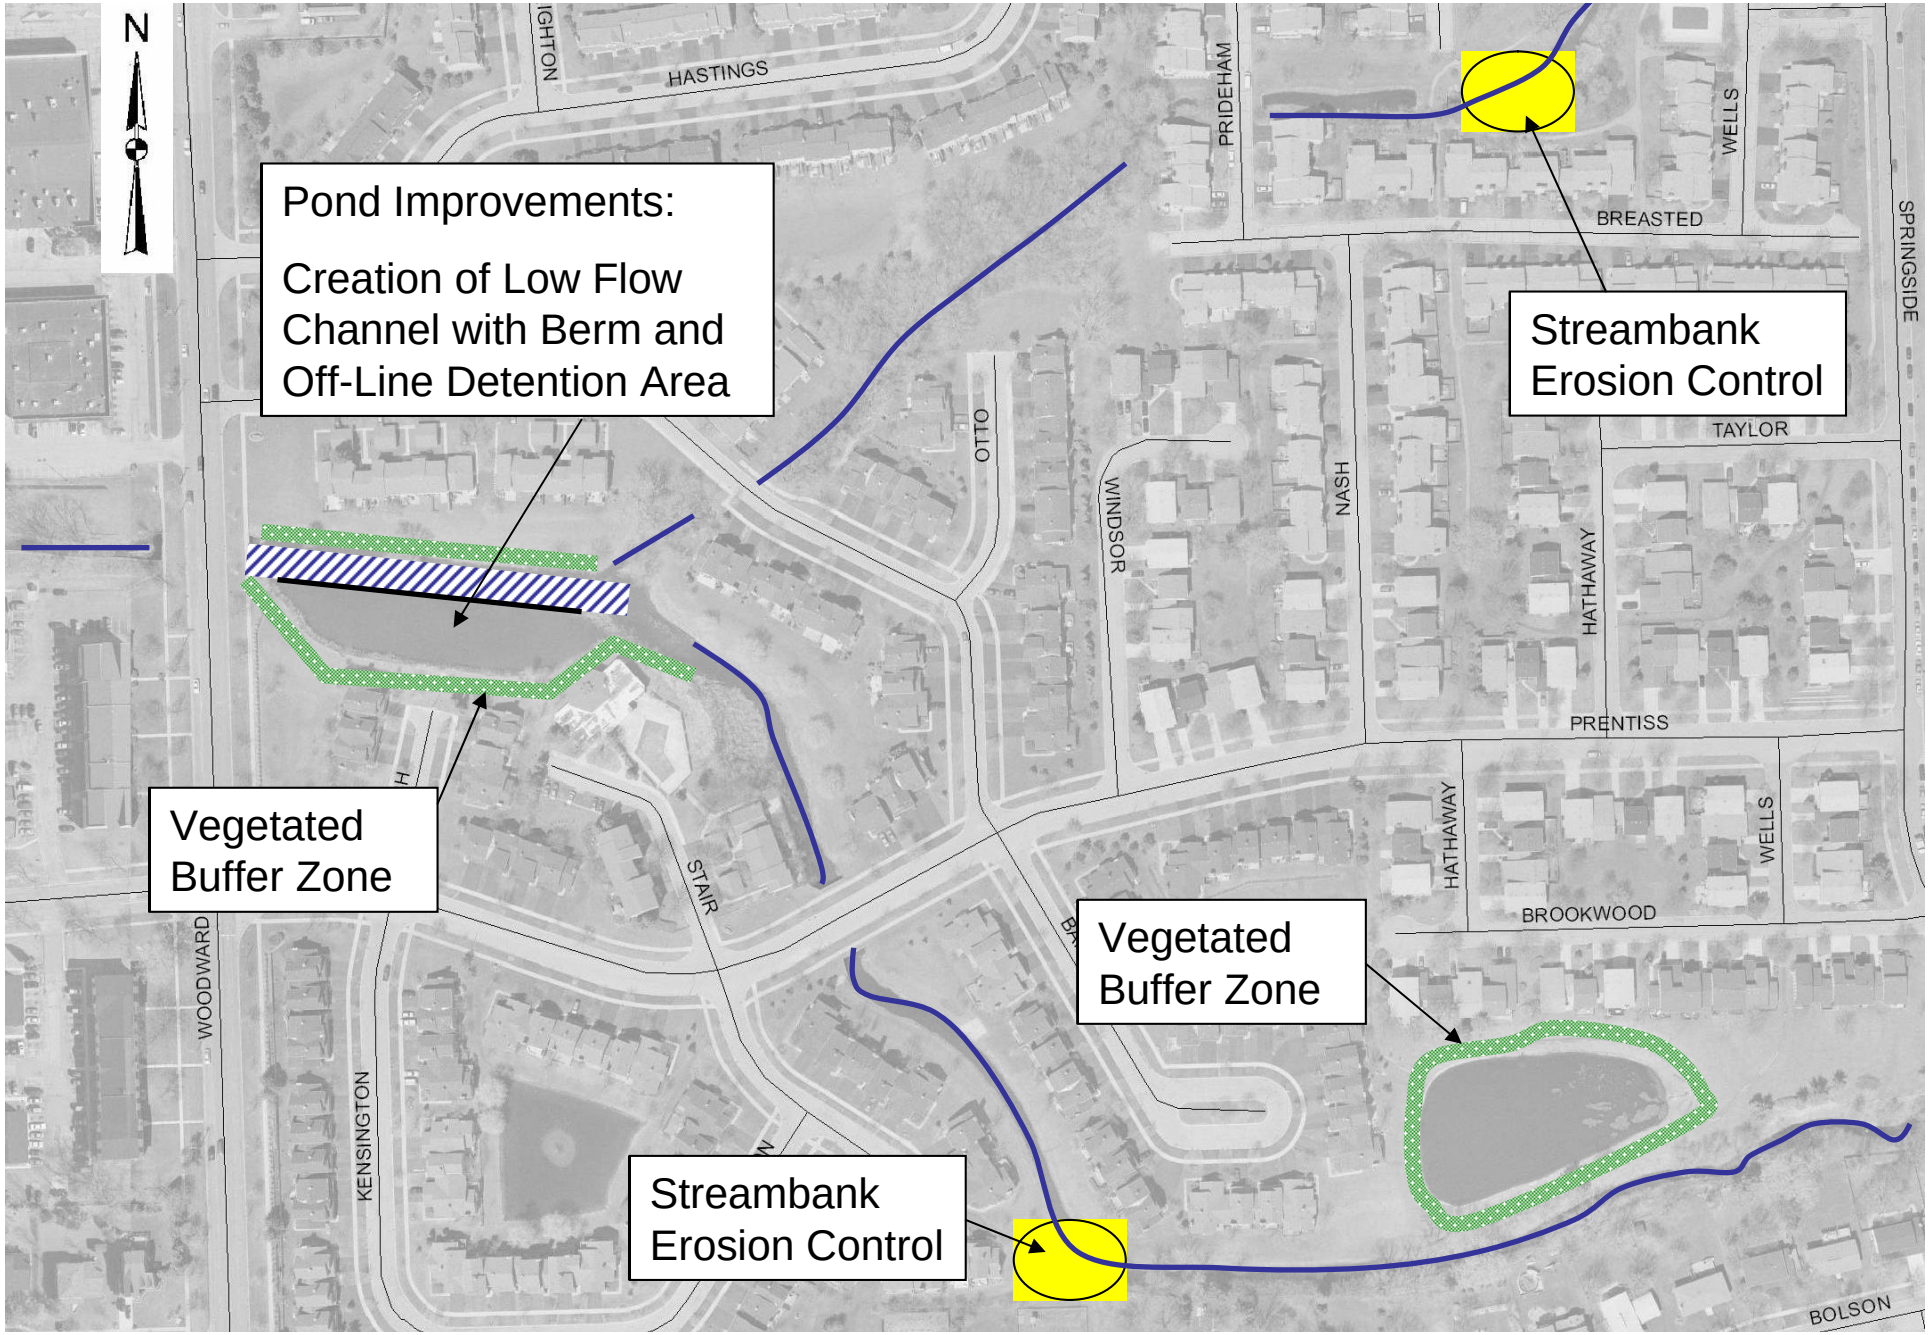

PRENTISS CREEK WATERSHED
PROPOSED IMPROVEMENTS

SUBWATERSHED PR-E
PROBLEM AREA PR 604

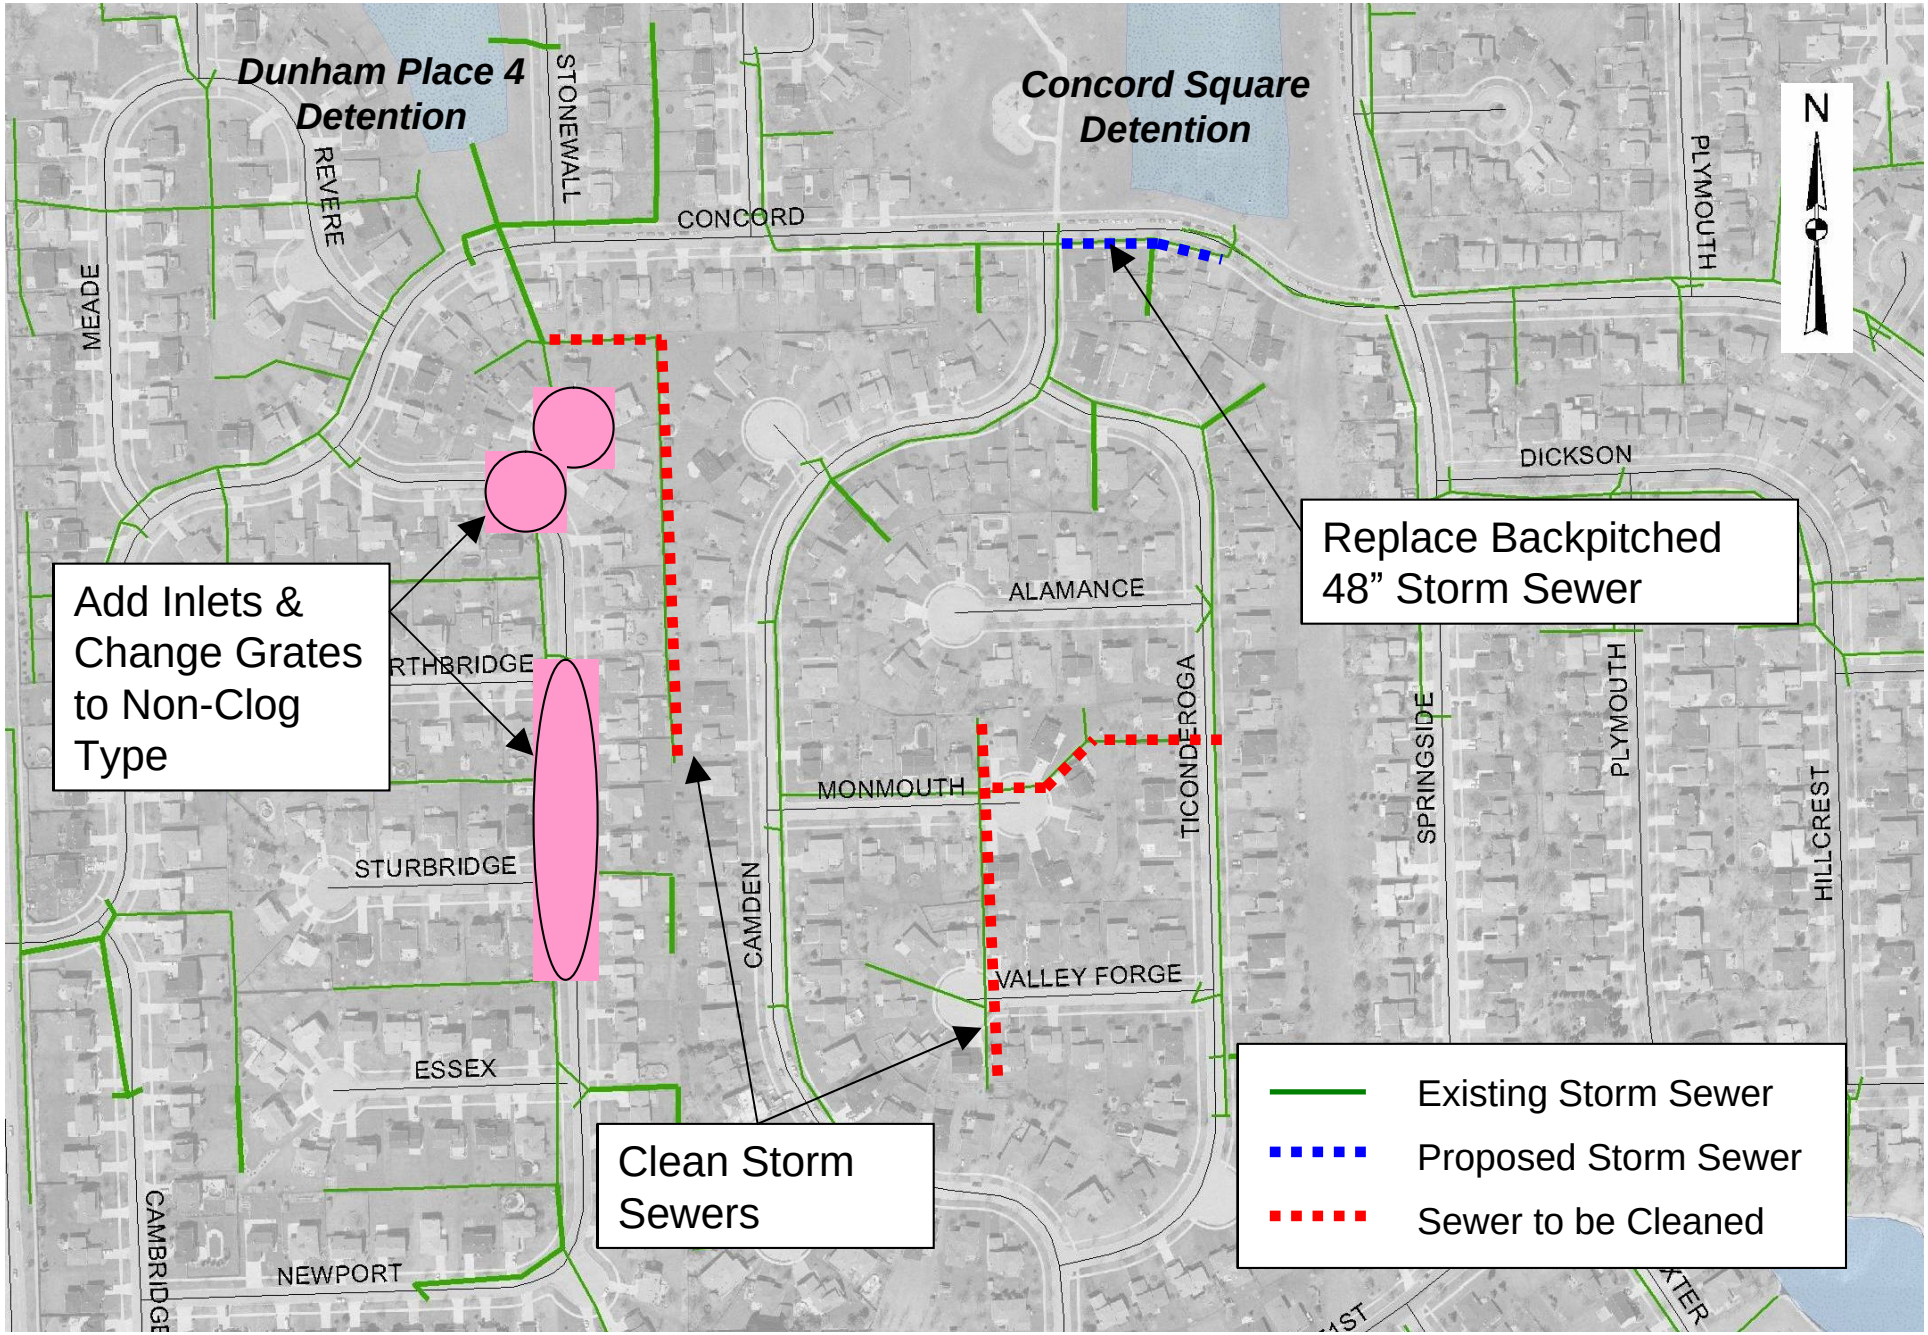

PRENTISS CREEK WATERSHED
PROPOSED IMPROVEMENTS

SUBWATERSHED PR-E
PROBLEM AREA PR 605

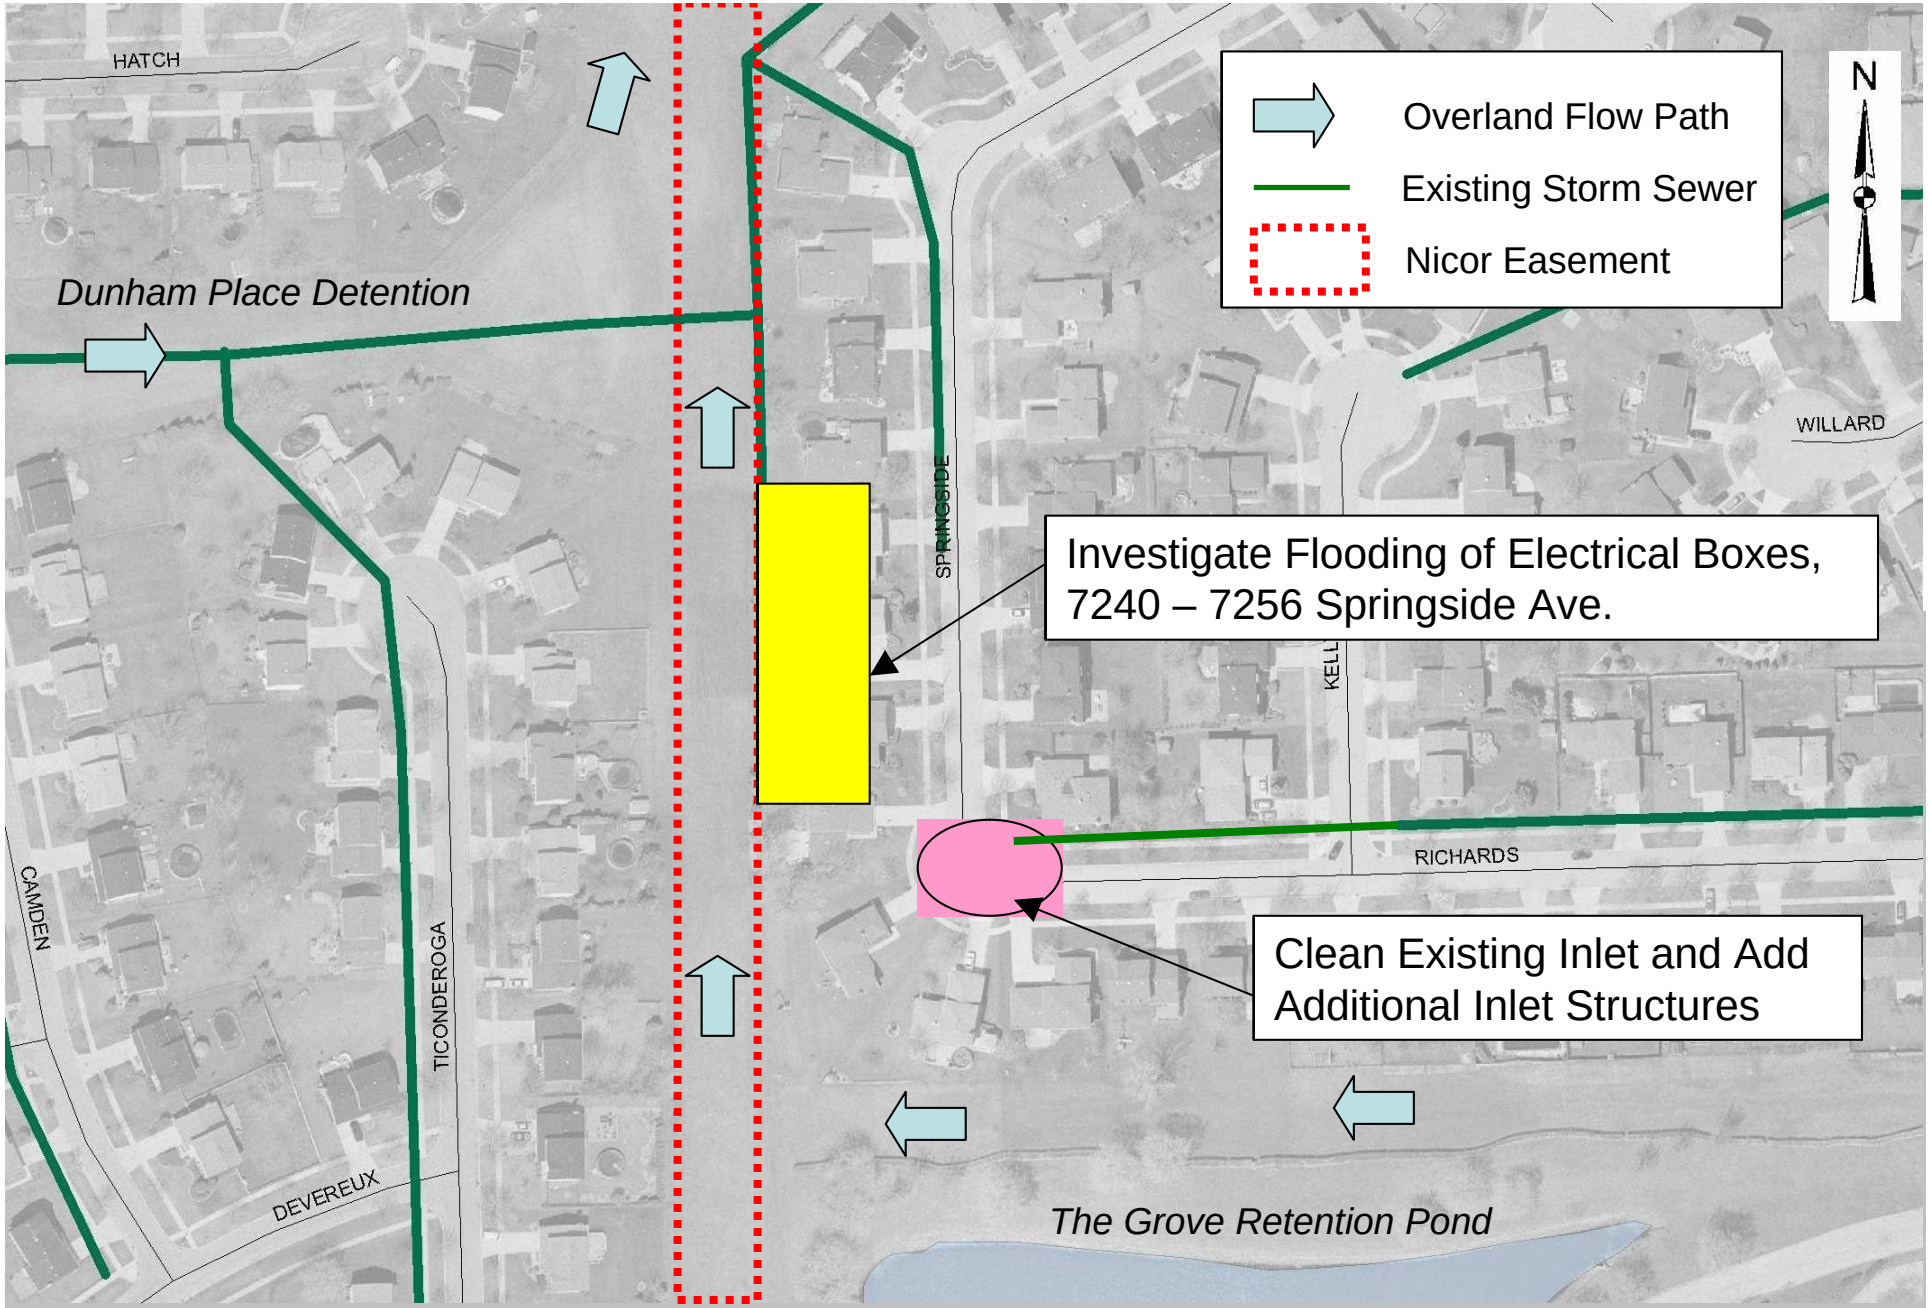

PRENTISS CREEK WATERSHED
PROPOSED IMPROVEMENTS

SUBWATERSHED PR-D
PROBLEM AREA PR 606

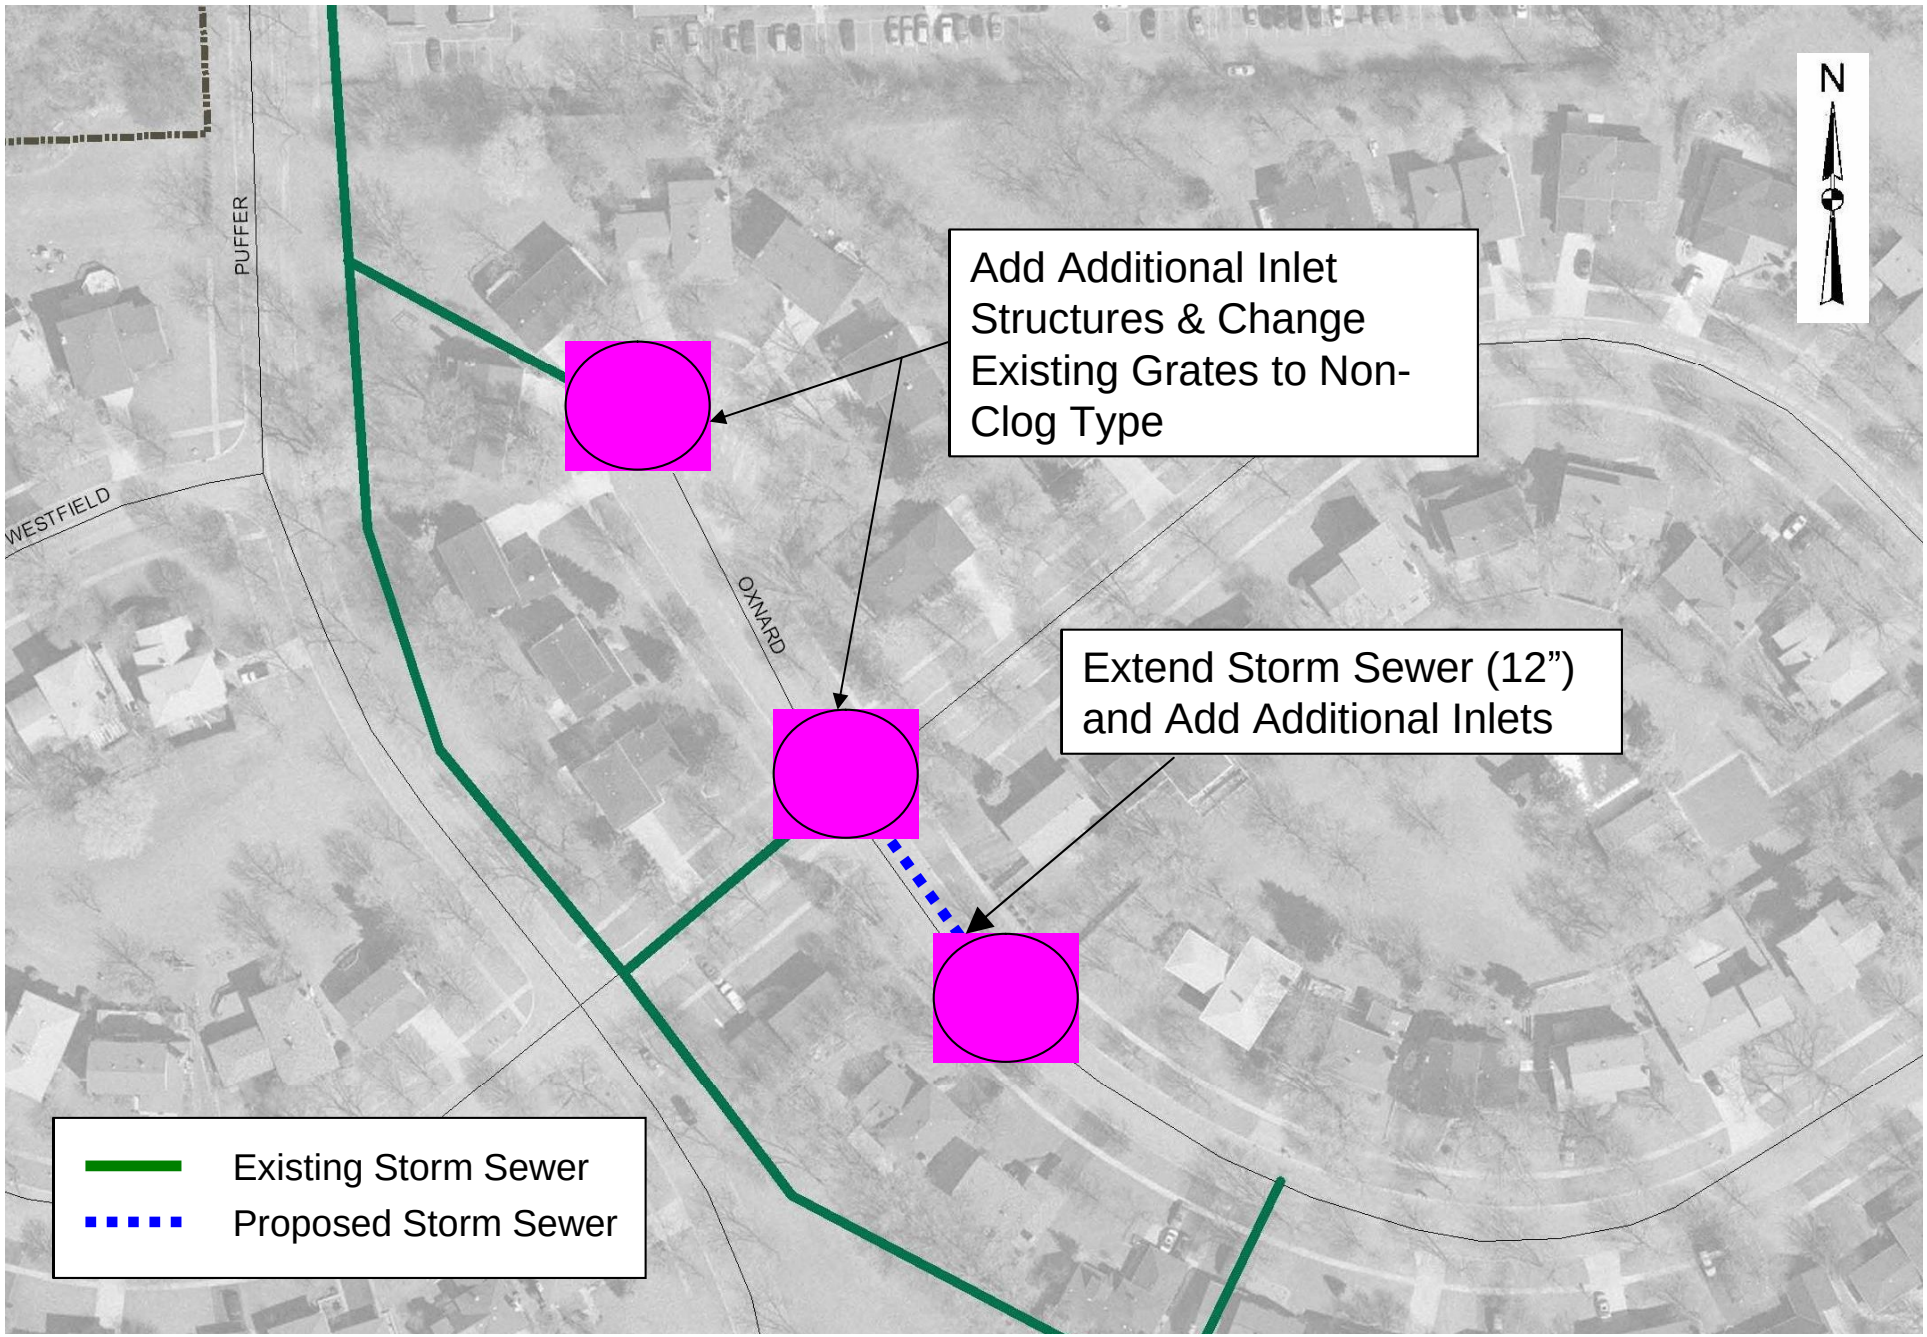

PRENTISS CREEK WATERSHED
PROPOSED IMPROVEMENTS

SUBWATERSHED PR-F
PROBLEM AREA PR 607

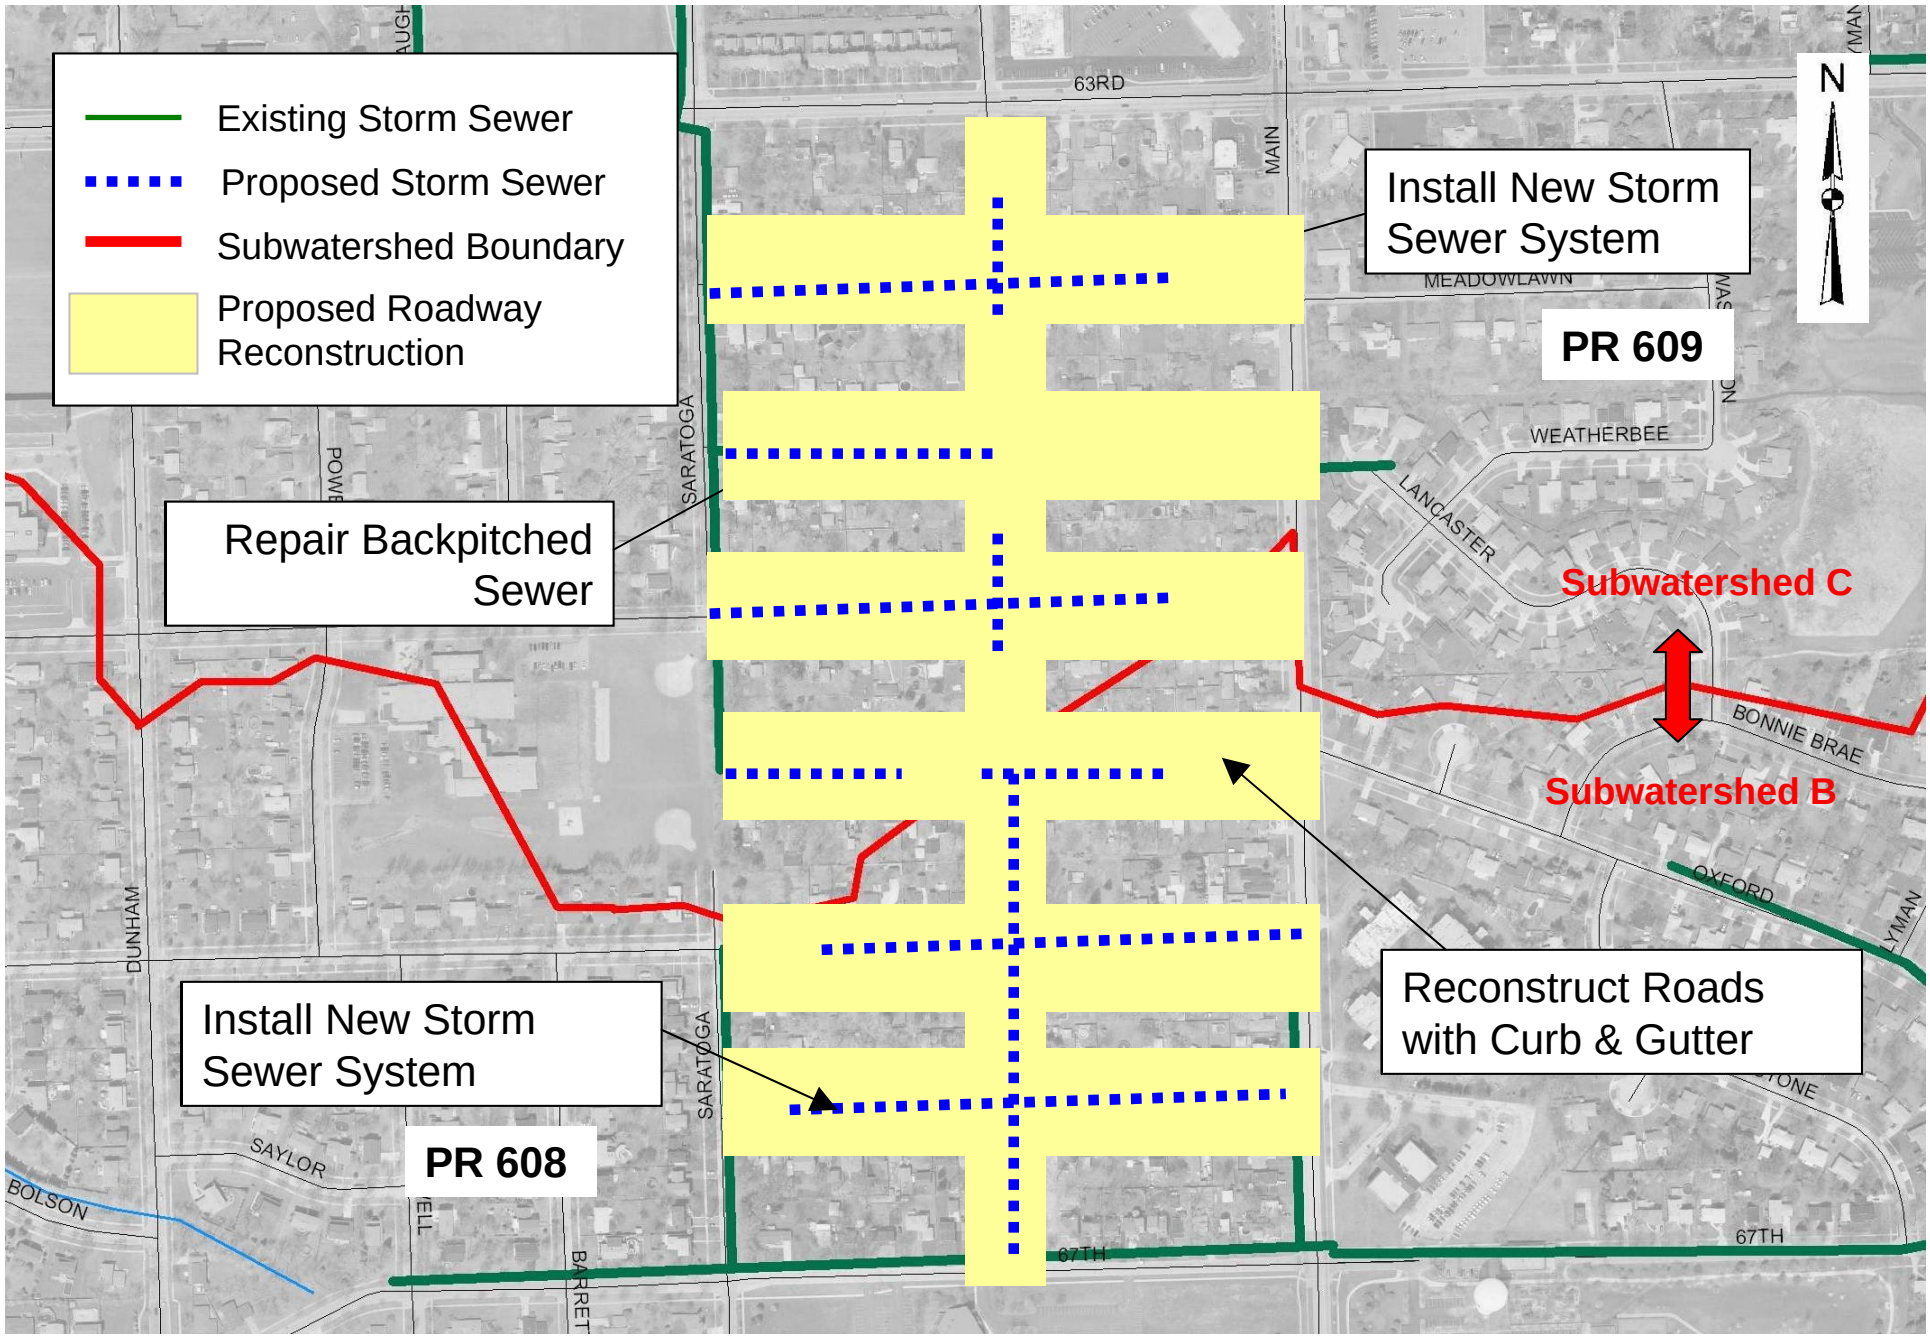

PRENTISS CREEK WATERSHED
PROPOSED IMPROVEMENTS

SUBWATERSHEDS PR-B & PR-C
PROBLEM AREAS PR 608 & PR 609

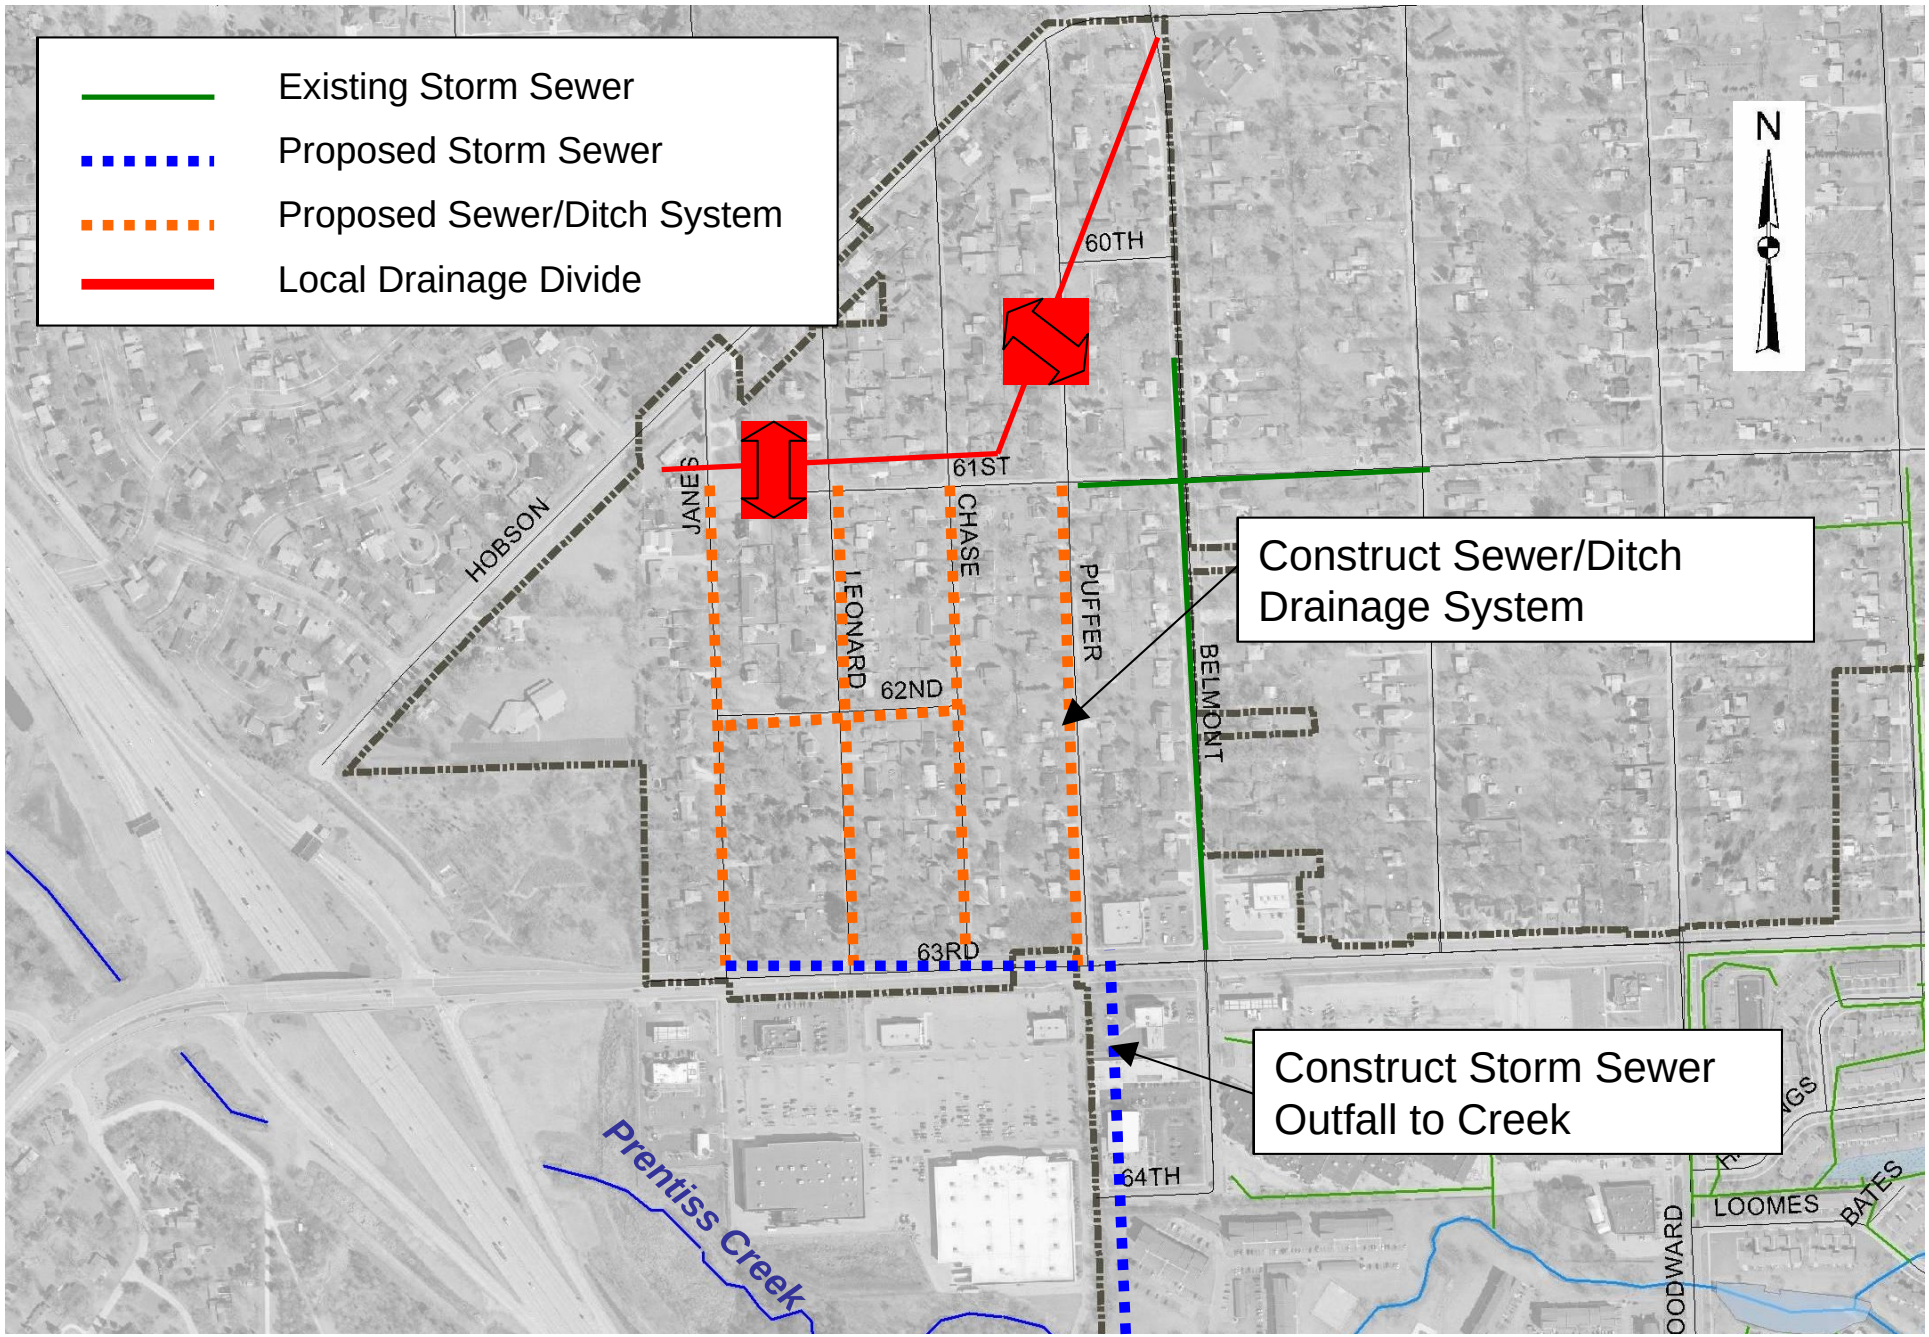

PRENTISS CREEK WATERSHED
PROPOSED IMPROVEMENTS

SUBWATERSHED PR-F
PROBLEM AREA PR 610

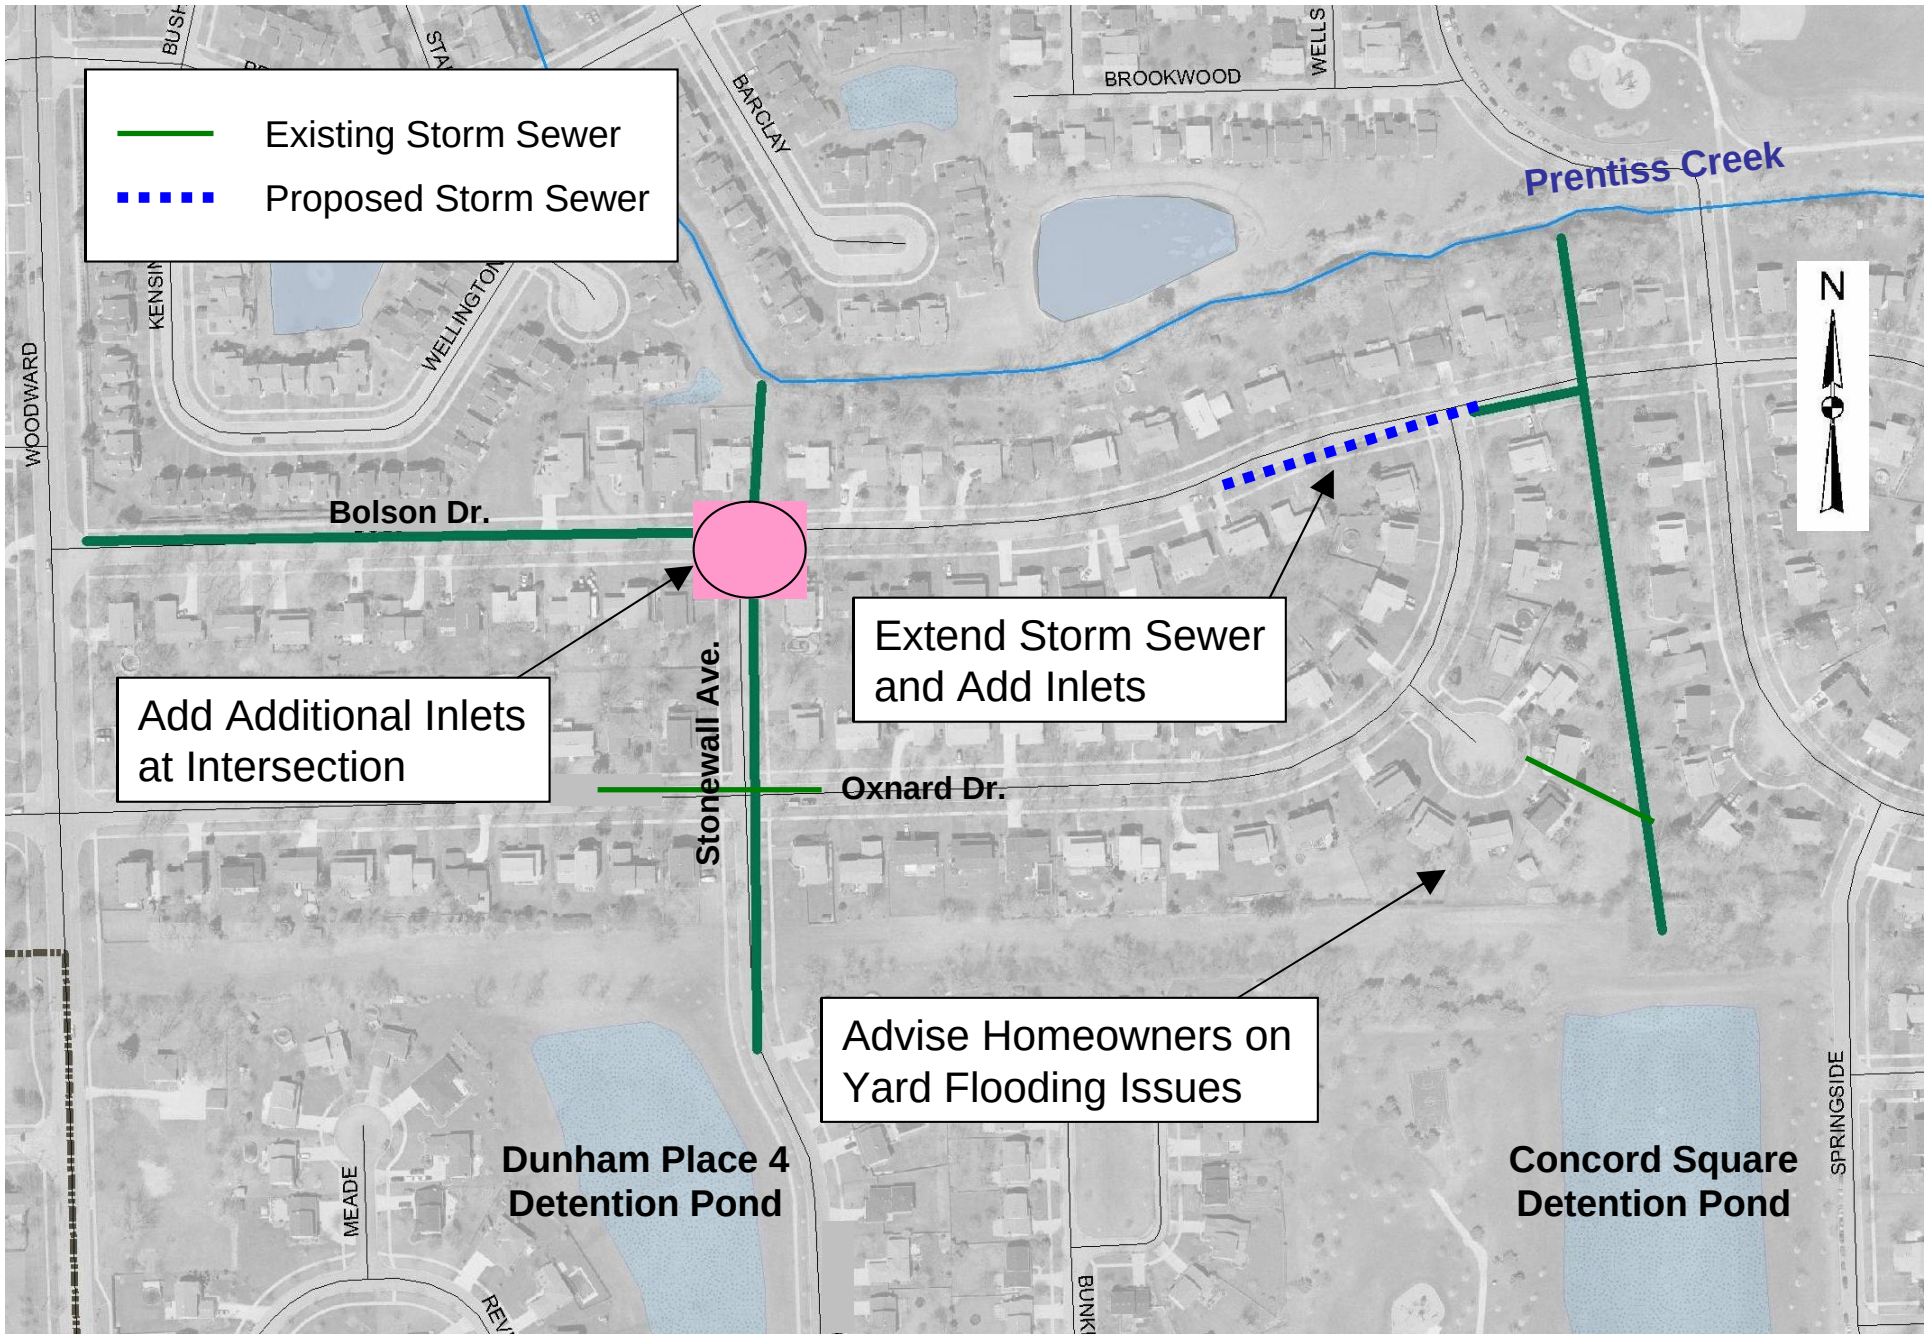

PRENTISS CREEK WATERSHED
PROPOSED IMPROVEMENTS

SUBWATERSHED PR-E
PROBLEM AREA PR 611

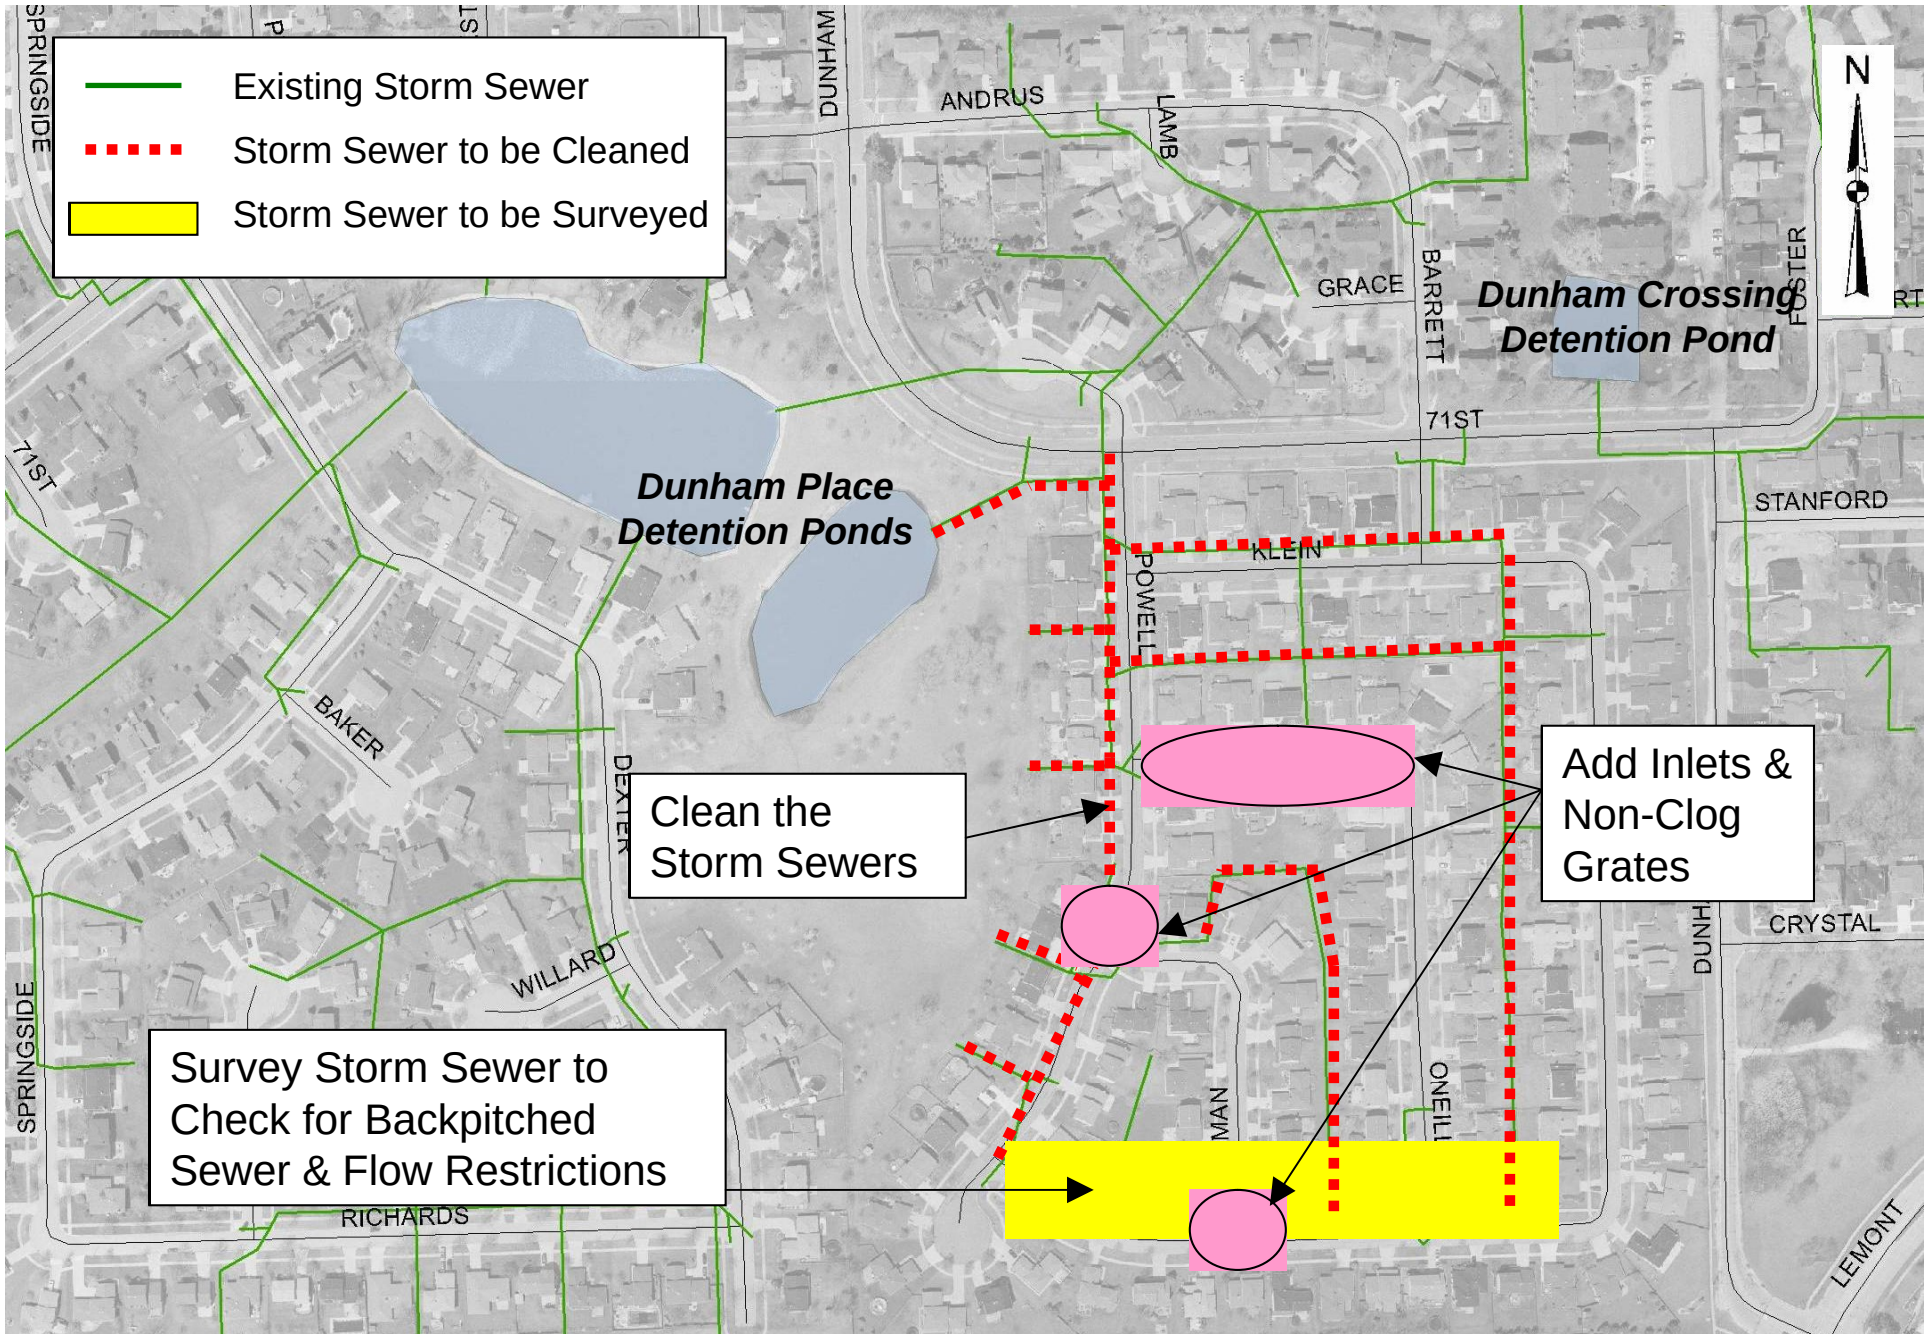

PRENTISS CREEK WATERSHED
PROPOSED IMPROVEMENTS

SUBWATERSHED PR-D
PROBLEM AREA PR 612

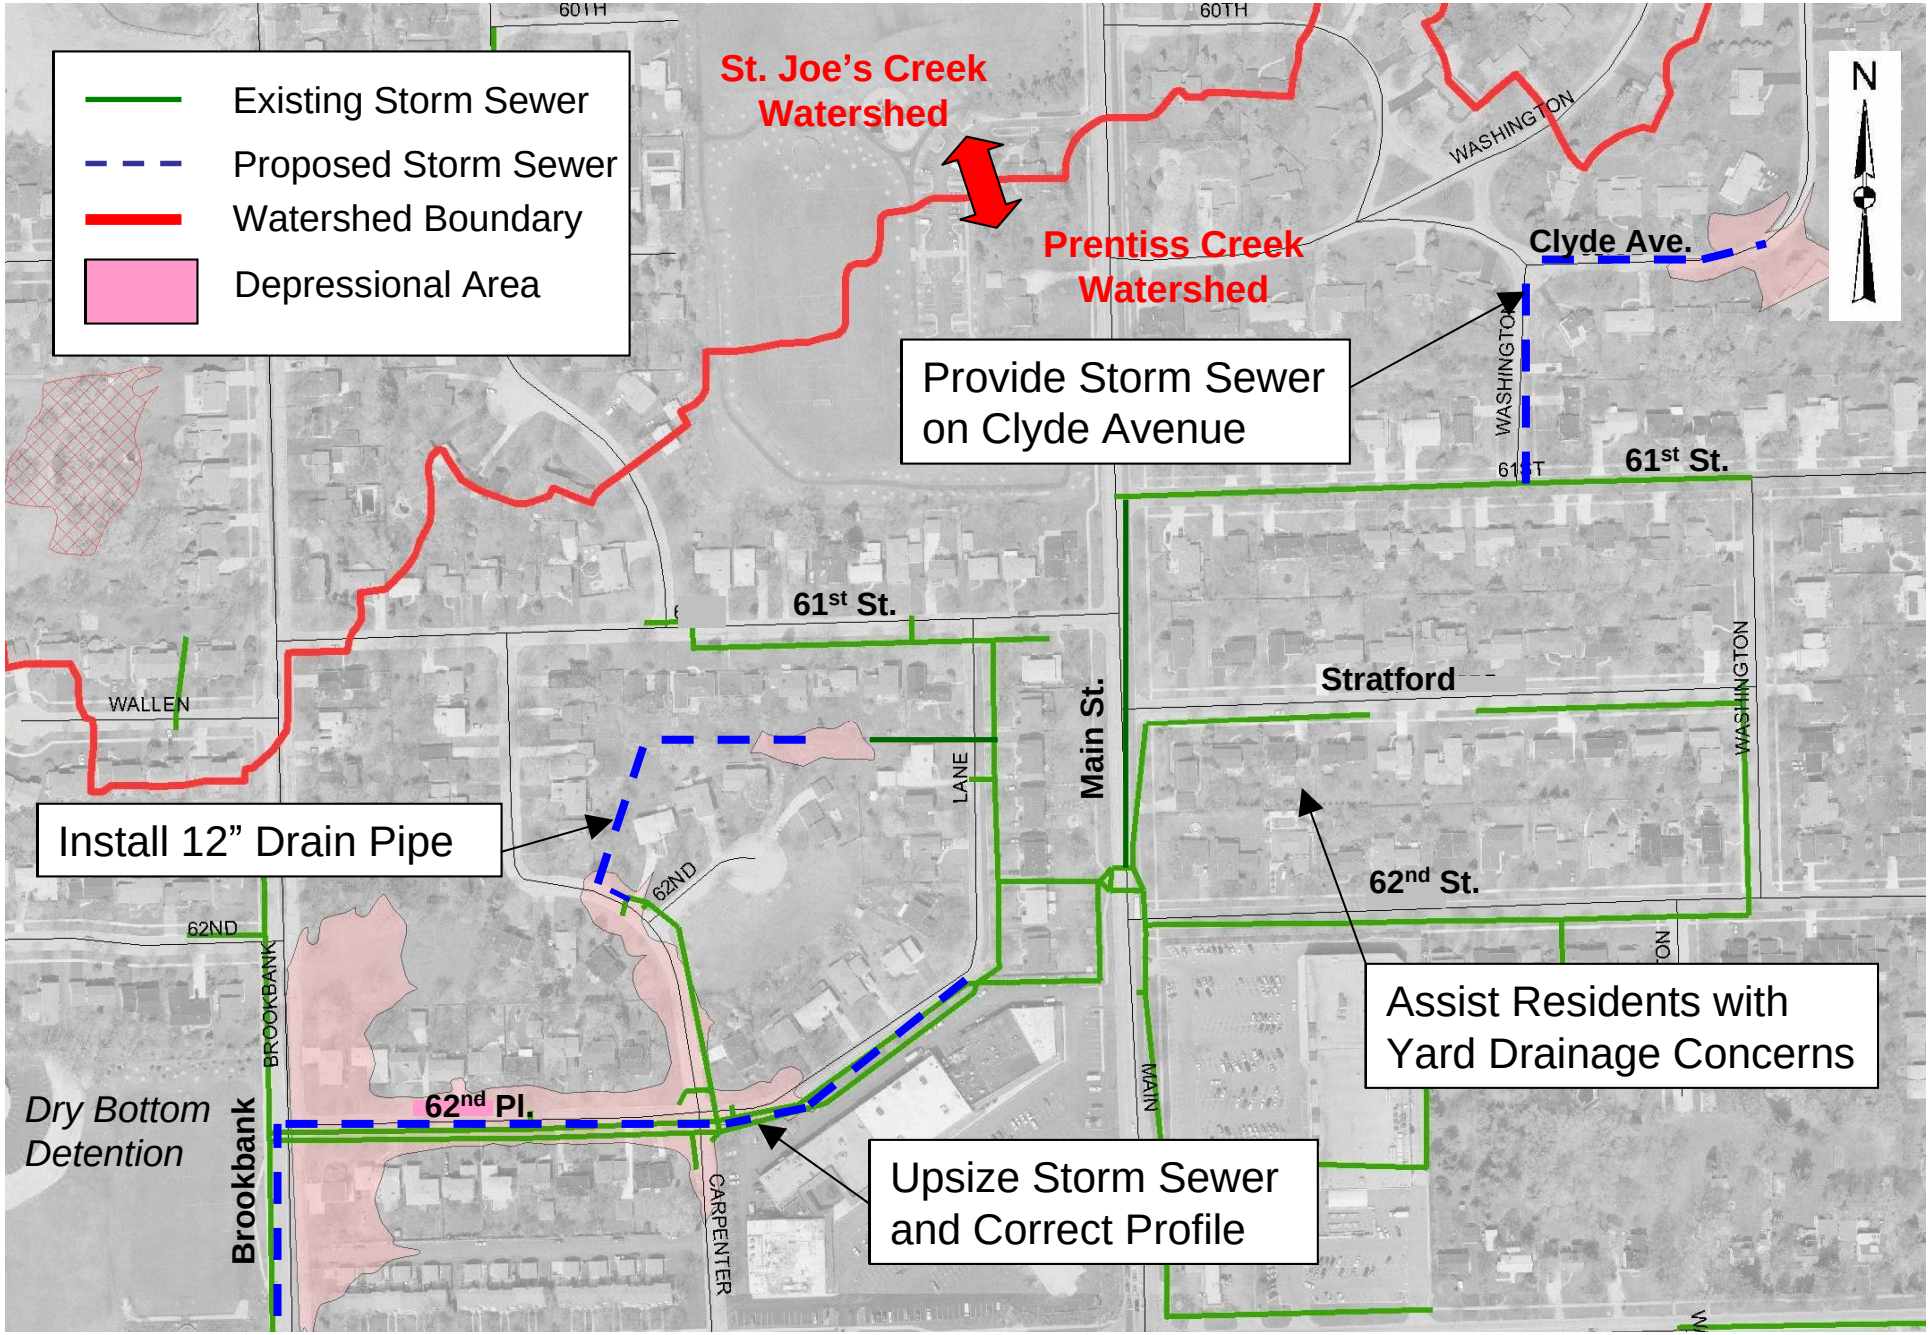

PRENTISS CREEK WATERSHED
PROPOSED IMPROVEMENTS

SUBWATERSHED PR-C
PROBLEM AREA PR 613

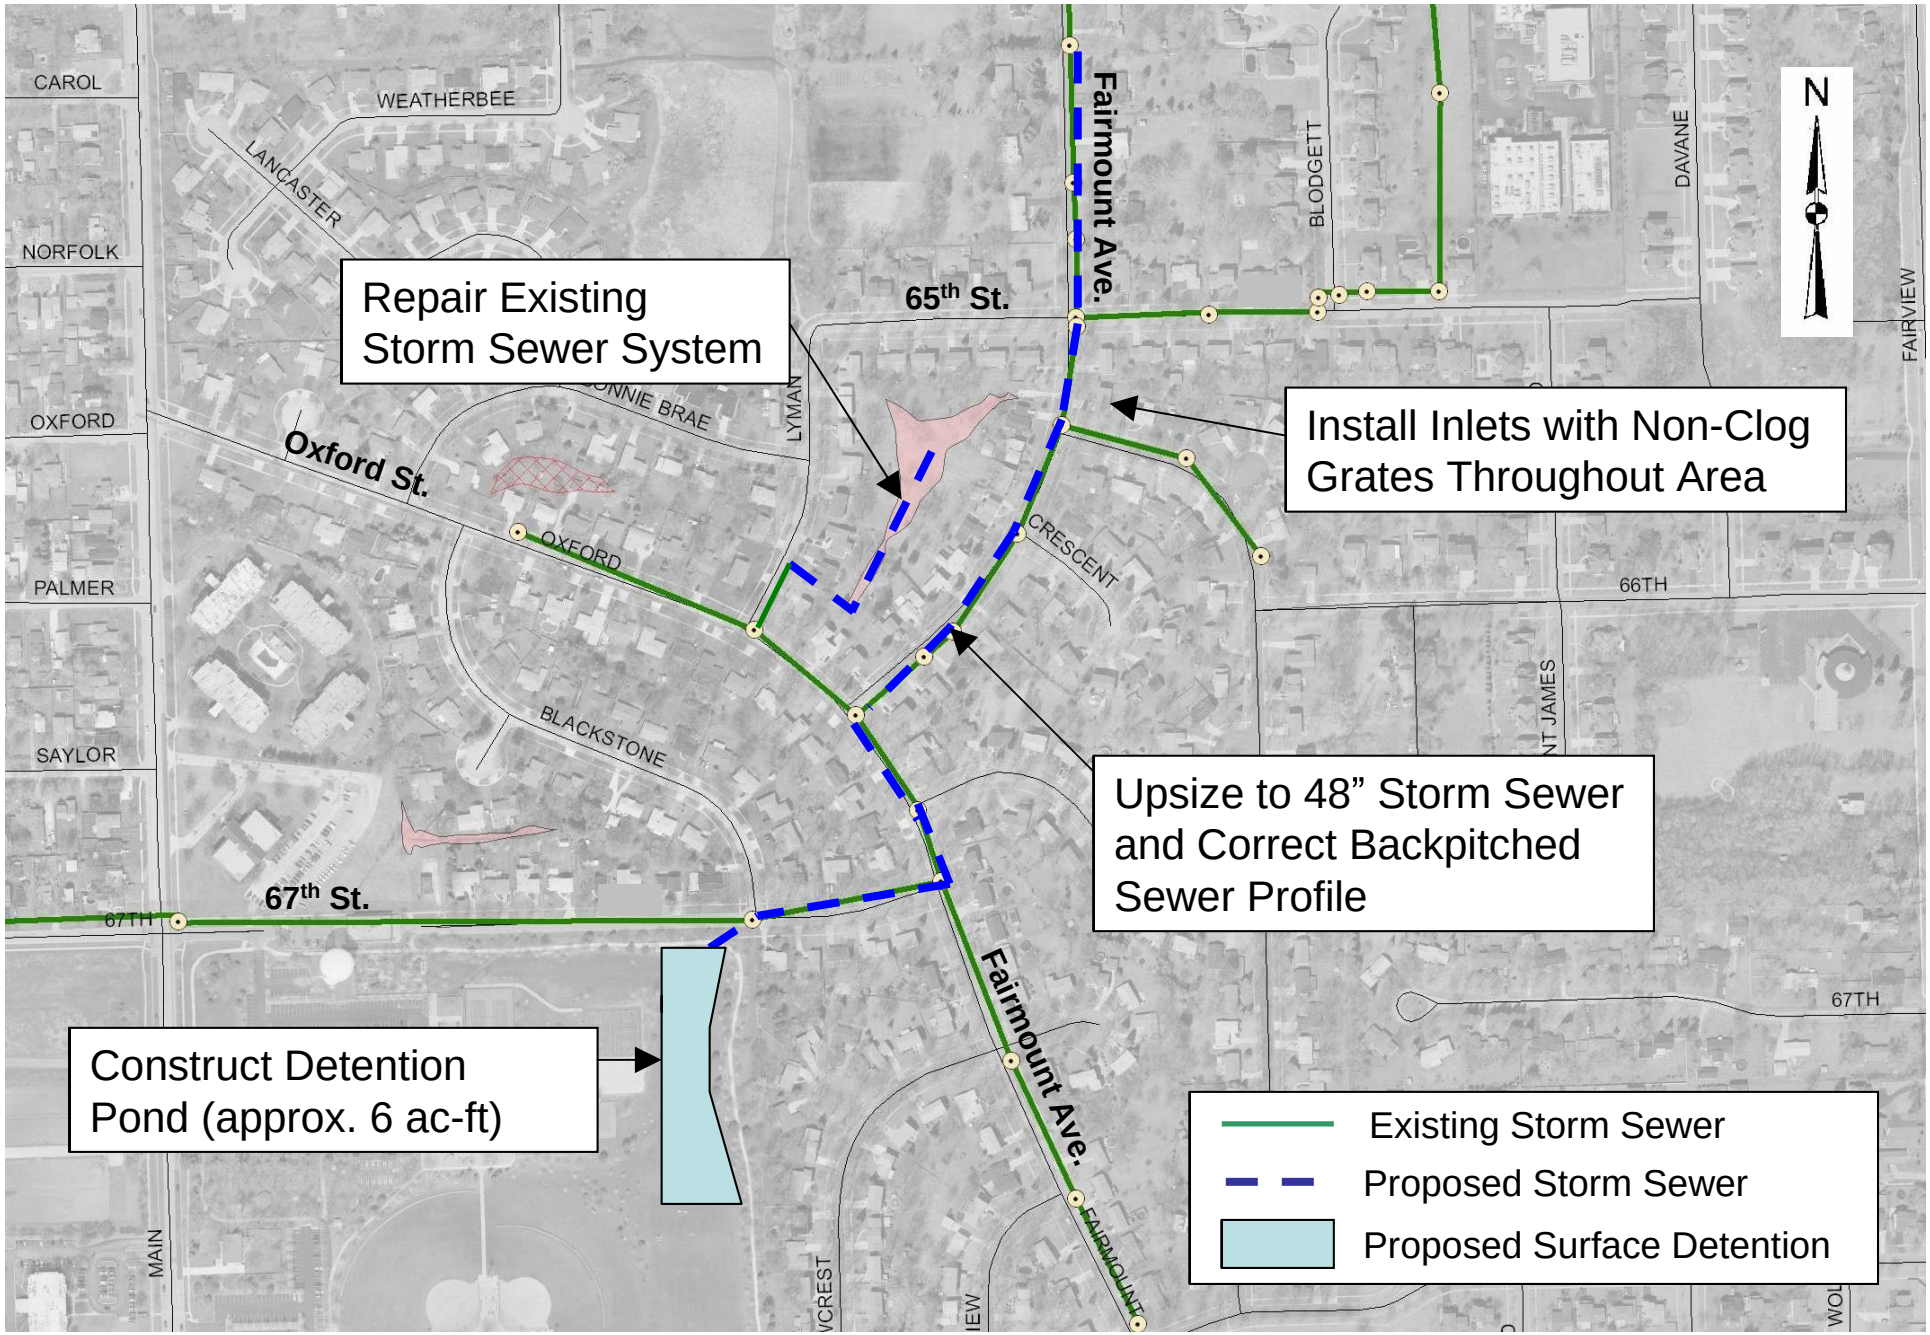

PRENTISS CREEK WATERSHED
PROPOSED IMPROVEMENTS

SUBWATERSHED PR-B
PROBLEM AREA PR 614

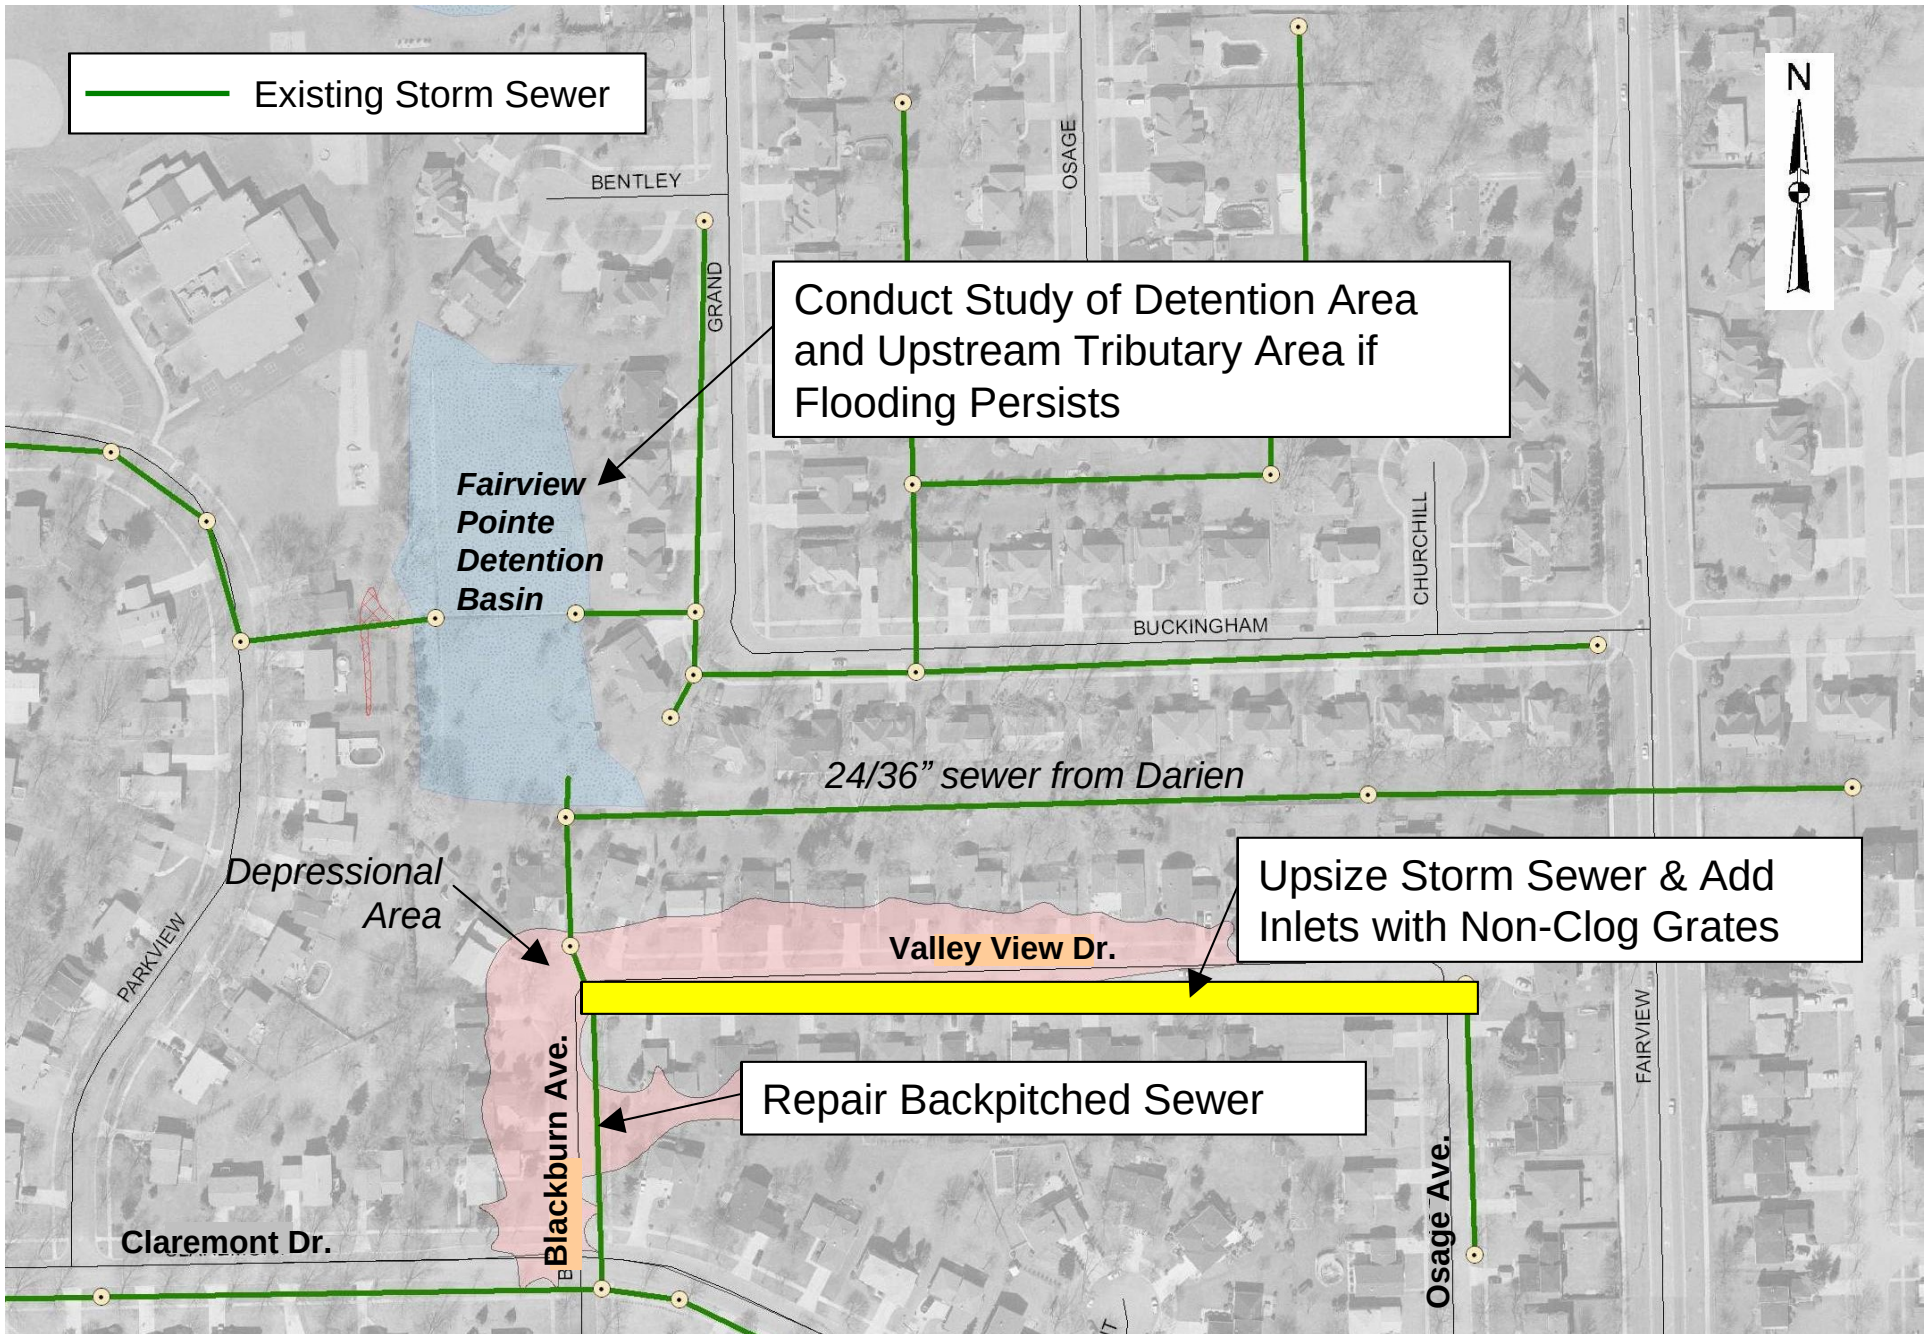

PRENTISS CREEK WATERSHED
PROPOSED IMPROVEMENTS

SUBWATERSHED PR-A
PROBLEM AREA PR 615

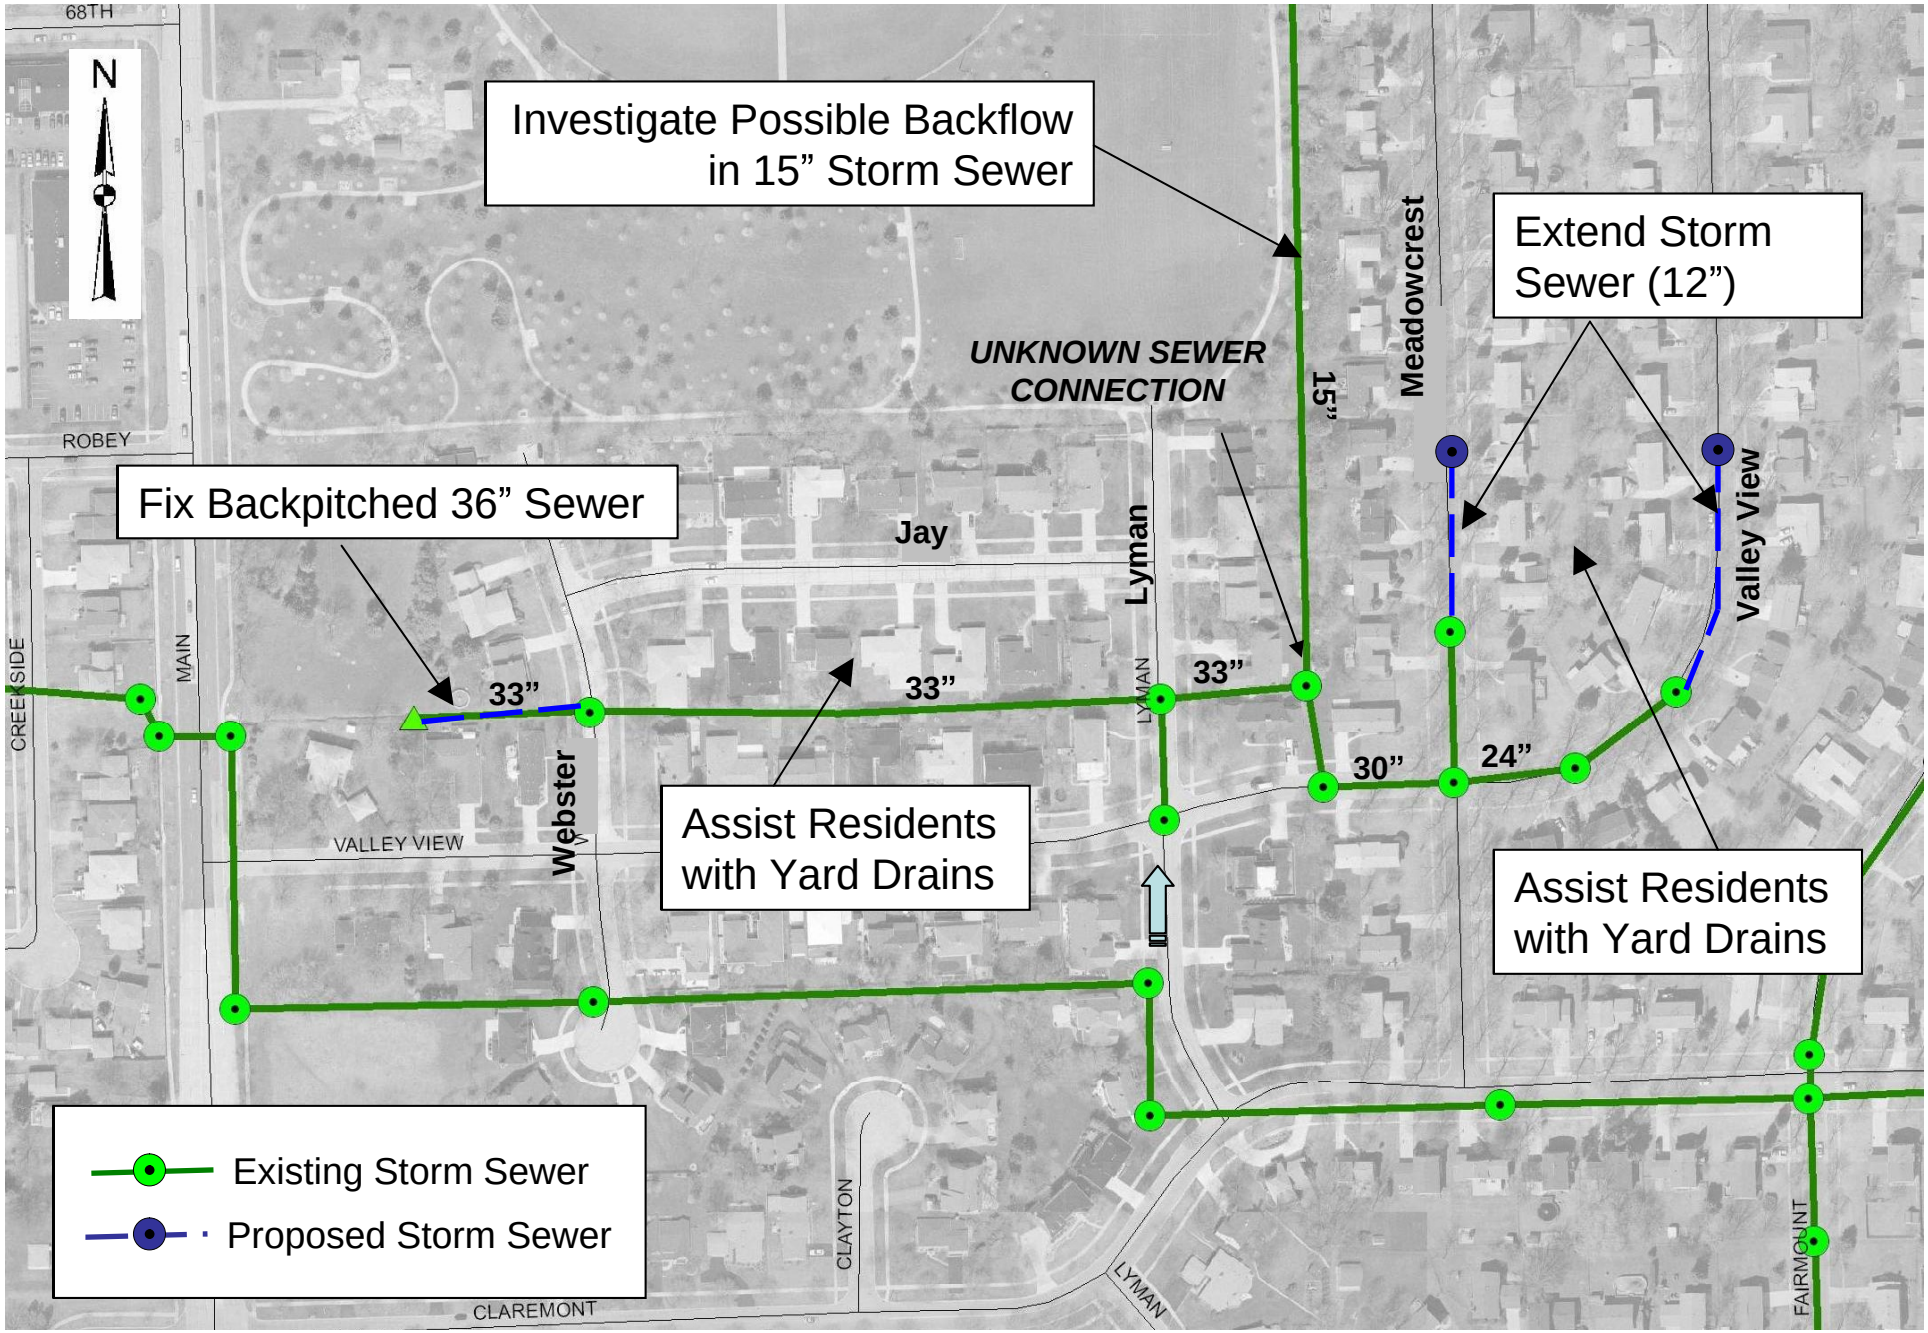

PRENTISS CREEK WATERSHED
PROPOSED IMPROVEMENTS

SUBWATERSHED PR-A
PROBLEM AREA PR 616